
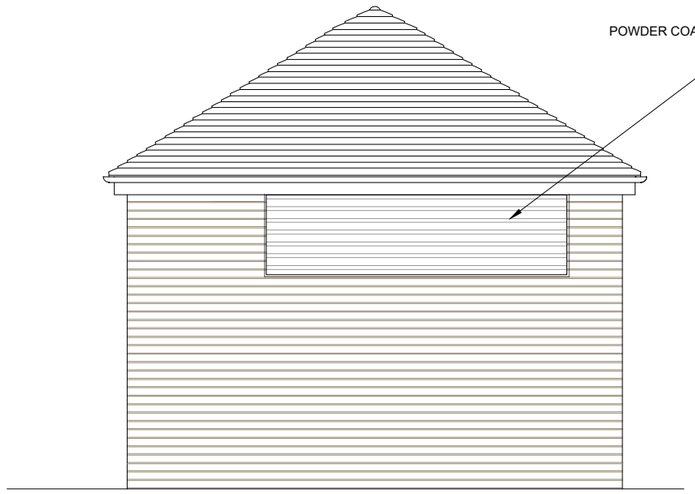



ELEVATION C

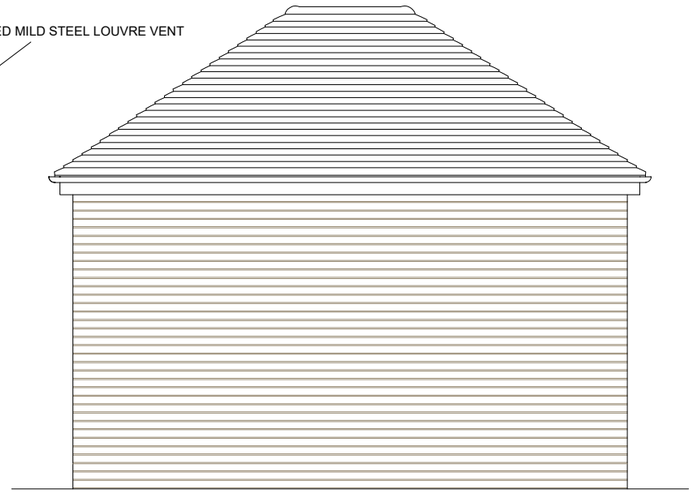

ELEVATION D

0m 1m 2m 3m 4m 5m


SCALE 1:50

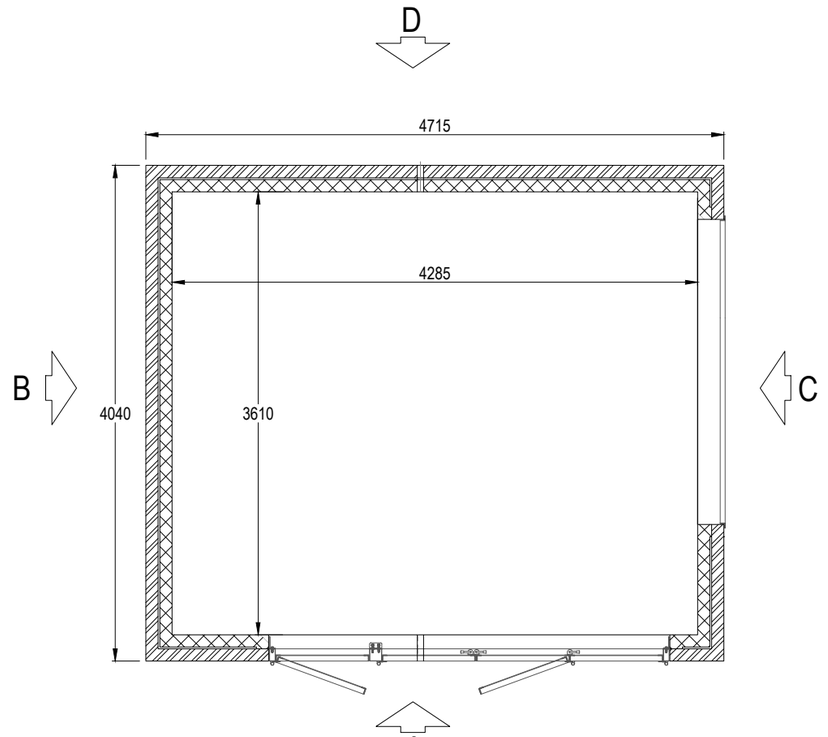

FLOOR PLAN



ELEVATION A

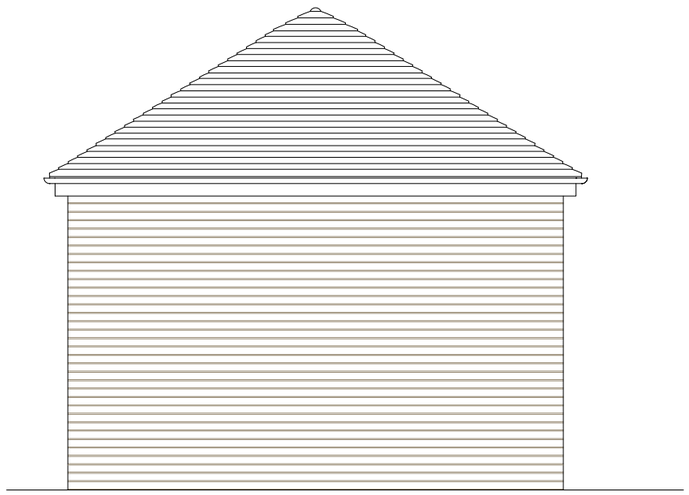

ELEVATION B

REVISIONS

LNT Construction

Unit 2, Helios 47, Isabella Road, Garforth, Leeds, LS25 2DY
Tel: 0113 385 3850

PROJECT

TITLE

SUB STATION
HIPPED ROOF
PLAN AND ELEVATIONS

SCALE	DATE	
1:50 @ A3	18.05.2026	
DWG NUMBER	DRAWN	REVIEWED
SD - A - 005.1		
STATUS		REVISION
FOR PLANNING APPROVAL		-

© 2026 LNT Construction Ltd. For Planning application purposes only. All rights reserved.