

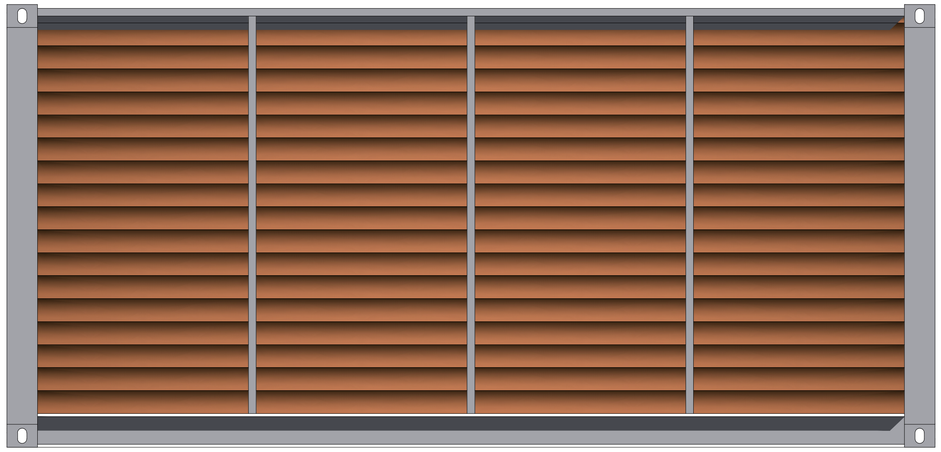


SIDE ELEVATION

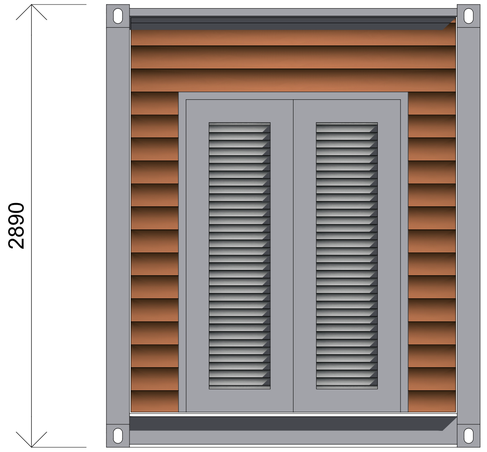

FRONT ELEVATION

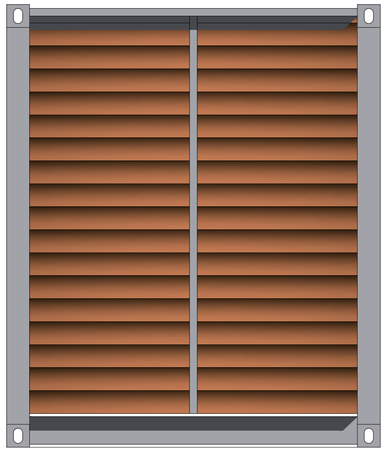

REAR ELEVATION



FLOOR PLAN



0mm 400mm 800mm 1200mm 1600mm 2000mm

SCALE 1:20

REVISIONS

LNT Construction

Unit 2, Helios 47, Isabella Road, Garforth, Leeds, LS25 2DY
Tel: 0113 385 3850

PROJECT

TITLE

PV BATTER HOUSING

SCALE	DATE	
1:20 @ A1	15.06.2026	
DWG NUMBER	DRAWN	REVIEWED
SD - A - 004.1		
STATUS		REVISION
FOR PLANNING APPROVAL		-

© 2026 LNT Construction Ltd. For Planning application purposes only. All rights reserved.