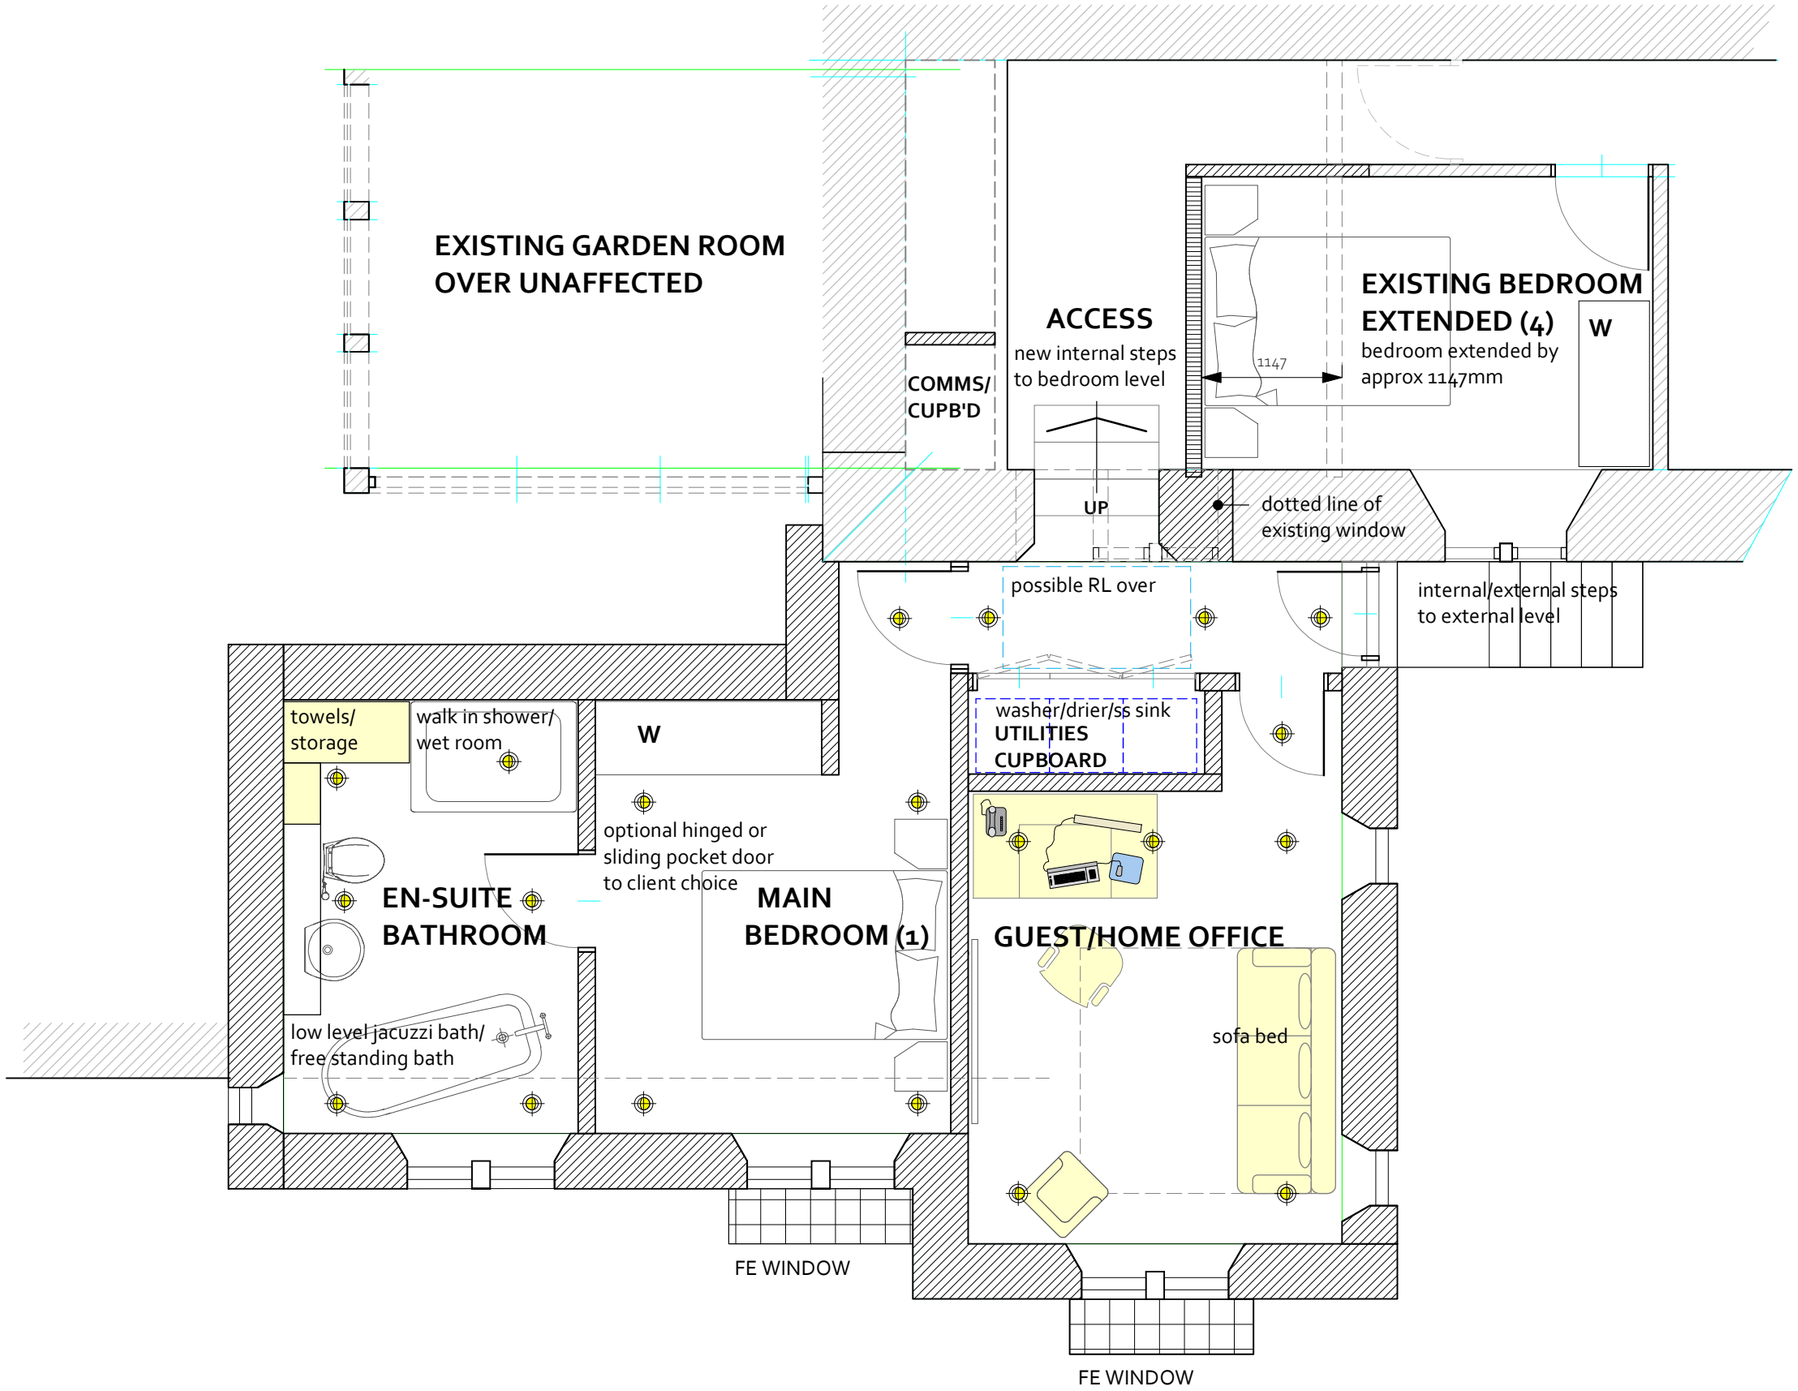


LOWER GROUND FLOOR-PROPOSAL

0 m 1 2 3 4

planning+drawing

All dimensions are approximate and to be verified by site measurement.

R09 - Minor amendments.
R08 - Minor amendments.
R07 - Utility cupboard added.
R06 - Internal amendments.
R05 - Bed numbers amended.
R04 - Plan amended as client comment.
R03 - Plan amended
R02 - Plan amended - Jan 25
R01 - Plan prepared

WOOD ASSOCIATES
architecture+interiors
The Woodshed@Number 11 , Thurstonland , Huddersfield , HD4 6YB

PROJECT

BROOK HOUSE
HOGLEY LANE

TITLE

PROPOSED LOWER
GROUND FLOOR PLAN

SCALE	DATE	DRAWING No.
1 : 50 @ A3	Dec 2024	23042D-04-R09