
0 m 1 2 3 4

planning+drawing

All dimensions are approximate and to be verified by site measurement.

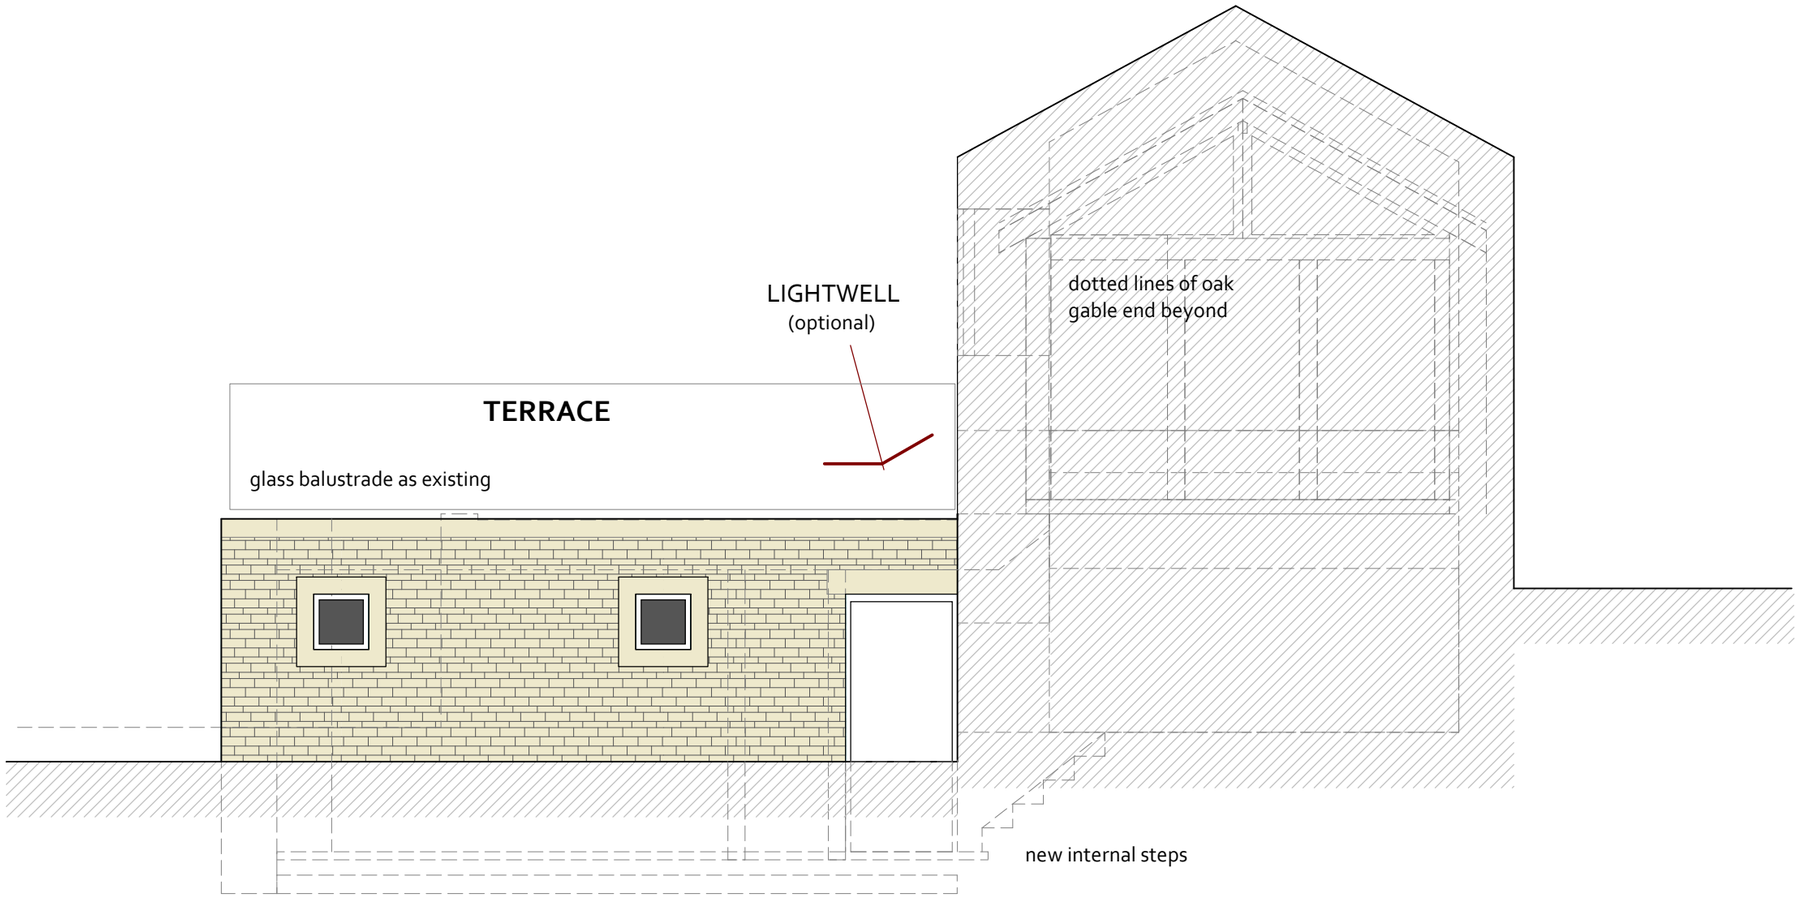

R01 - Plan prepared

WOOD ASSOCIATES
architecture+interiors
The Woodshed@Number 11 , Thurstonland , Huddersfield , HD4 6YB

PROJECT

BROOK HOUSE
HOGLEY LANE

TITLE

PROPOSED SECTIONAL
NORTH ELEVATION

SCALE	DATE	DRAWING No.
1 : 50 @ A3	Jan 2025	23042D-08-R01