



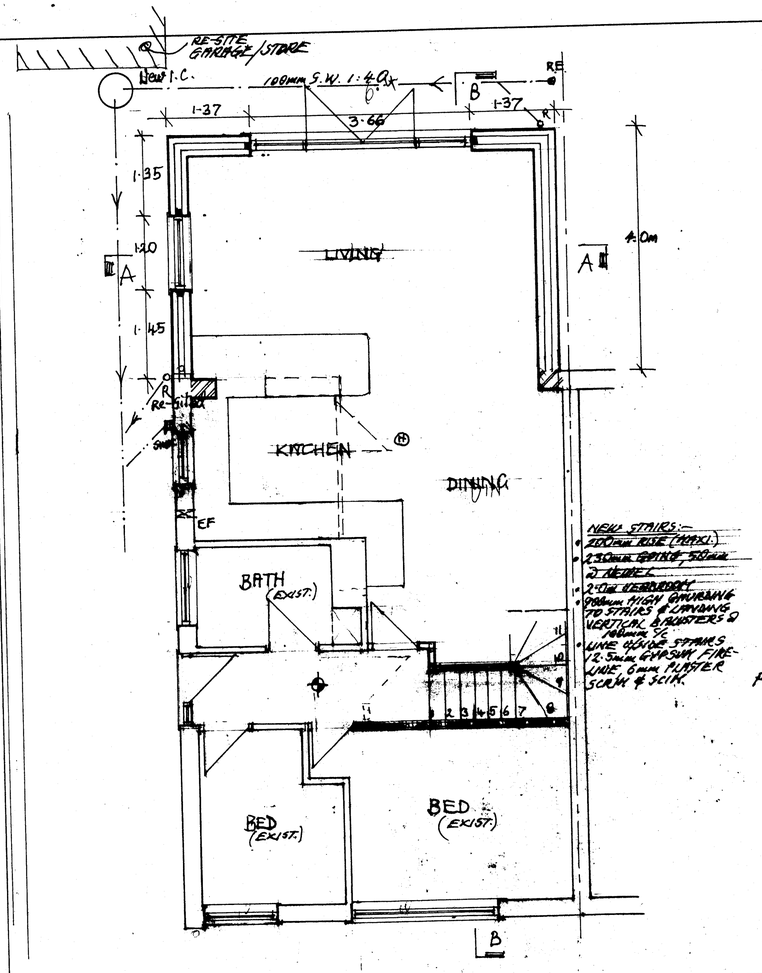


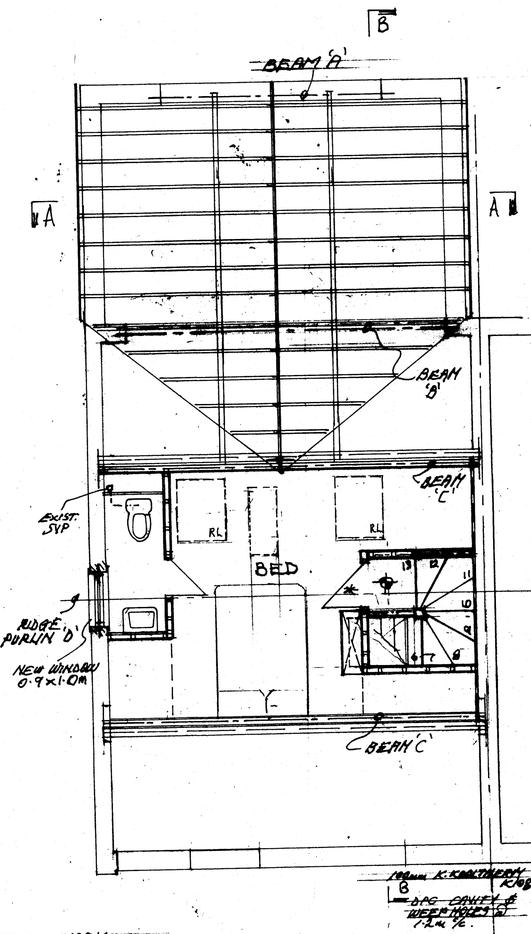

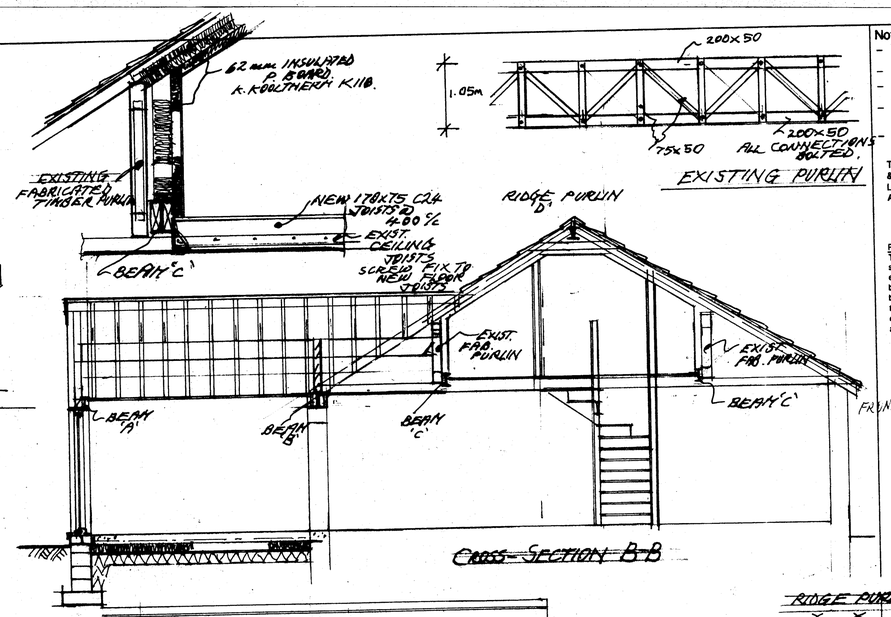

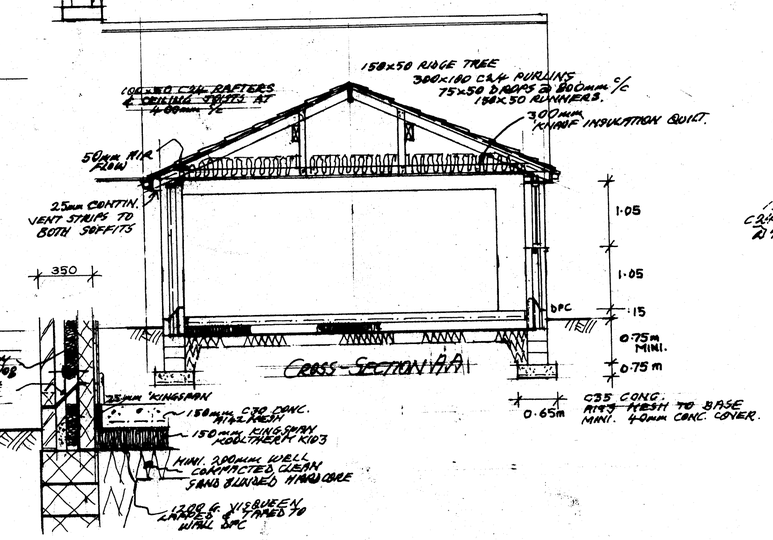


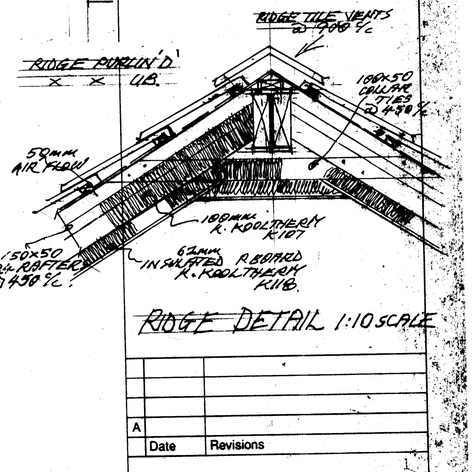


MEANS OF ESCAPE :-
- ½ HR FD30S FIRE DOOR & FRAME
- MAINS WIRED INTERLINKED SMOKE DETECTOR.
- (H) " " " " HEAT "

STEEL WORK :-
- ½ HOUR FIRE PROTECTION - 12.5 GYPSUM FIRE-LINE, 6mm PLASTER.
- MIN. 150mm ENDS BEARING ONTO CONC. PADSTONES.


VENTILATION :-
EF EXTRACT FAN TO KITCHEN
60 LITRES/SEC EXTRACT RATE.

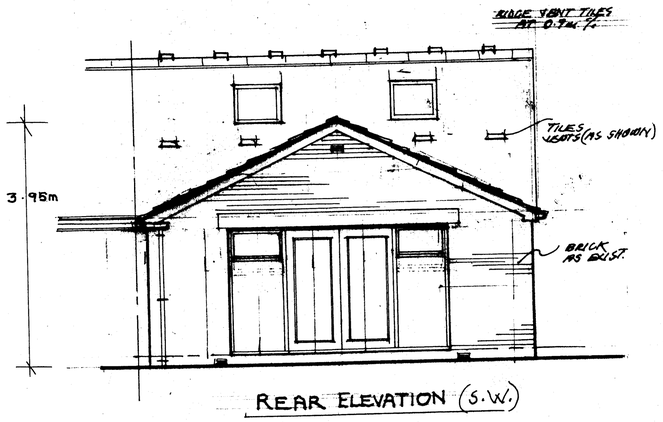


REAR ELEVATION (S.W.)

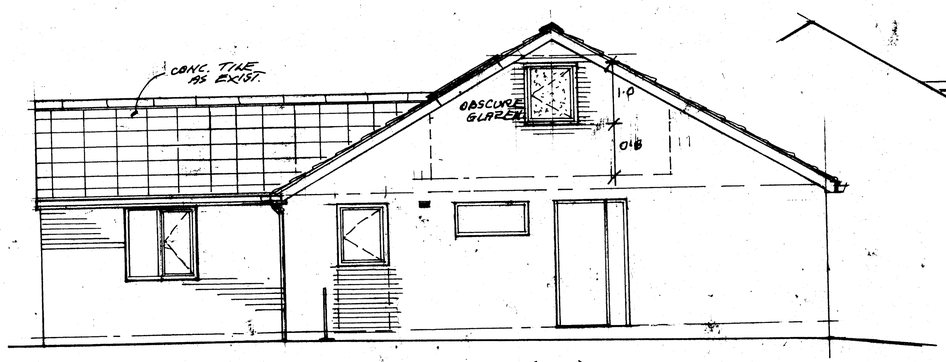

SIDE ELEVATION (S.E.)

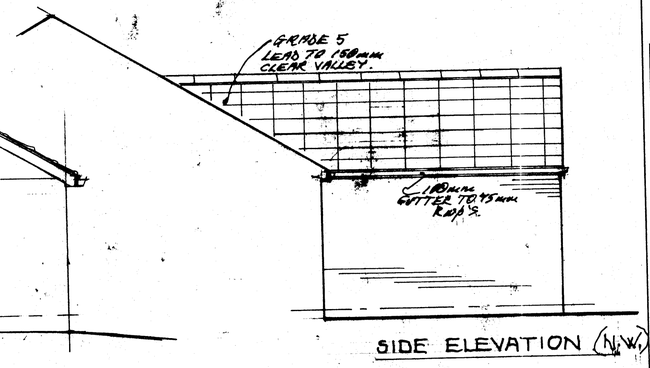

SIDE ELEVATION (N.W.)

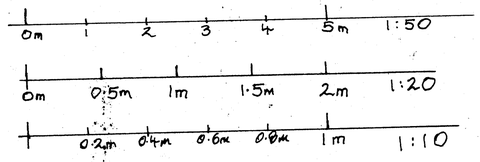

Notes :-
- ALL DIMENSIONS MUST BE CHECKED ON SITE PRIOR TO WORKS STARTING.
- DO NOT SCALE.
- THIS DRAWING AND DESIGN REMAINS THE COPYRIGHT OF J.A.OLDROYD M.R.I.C.S AND MAY NOT BE REPRODUCED WITHOUT PERMISSION.
- ALL WORKS MUST BE CARRIED OUT IN ACCORDANCE WITH CURRENT BUILDING REGULATIONS, CODES OF PRACTICE, AND PLANNING OFFICER'S REQUIREMENTS.
- ALL MATERIALS MUST COMPLY WITH CURRENT BRITISH STANDARDS IN SITUATION USED.

THIS IS A NOTIFIABLE PROJECT UNDER THE CONSTRUCTION & DESIGN REGULATIONS 2007. THE DEVELOPER MUST BY LAW INFORM THE LOCAL HEALTH & SAFETY EXECUTIVE AND ALSO OBTAIN THE SERVICES OF A C.D.M. CO-ORDINATOR.

Party Walls
The Part Wall Act etc. Act 1996 came into effect on 1st July 1997. If someone is planning to carry out building work which involves: work on an existing wall shared with another property; or new building on the boundary with a neighbouring property; or excavating near a neighbouring building, they should find out whether that work falls within the scope of the Act. If it does, they must serve the statutory notice on all affected owners. The government has produced an explanatory leaflet which is available from planning services.

A	
Date	Revisions

J.A. OLDROYD & SONS LTD
CHARTERED BUILDING SURVEYOR
THE BARN, 3 PRIMROSE LANE
HIGHTOWN, LIVERSEDGE
WEST YORKSHIRE, WF15 6NS
TEL : 01274 865127
email: mr.oldroyd@yahoo.co.uk

Client
MR & MRS R. WOOD

Address
17 PENN GROVE
LIVERSEDGE
WF15 8DD

Drawing Title
SINGLE STOREY REAR EXTENSION & ROOM IN ROOF

scale 1:50, 1:20, 1:10

date SEPT '26 | drawn by

Drg No 26/101/A. | Rev