

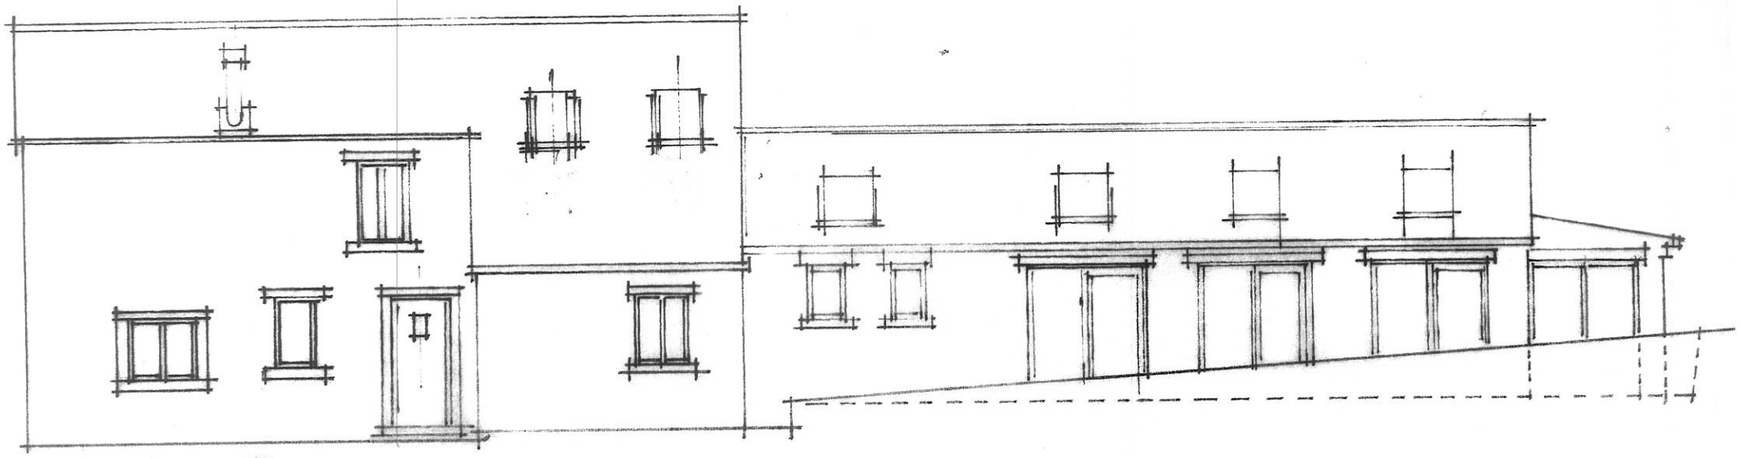



SOUTH EAST ELEVATION.

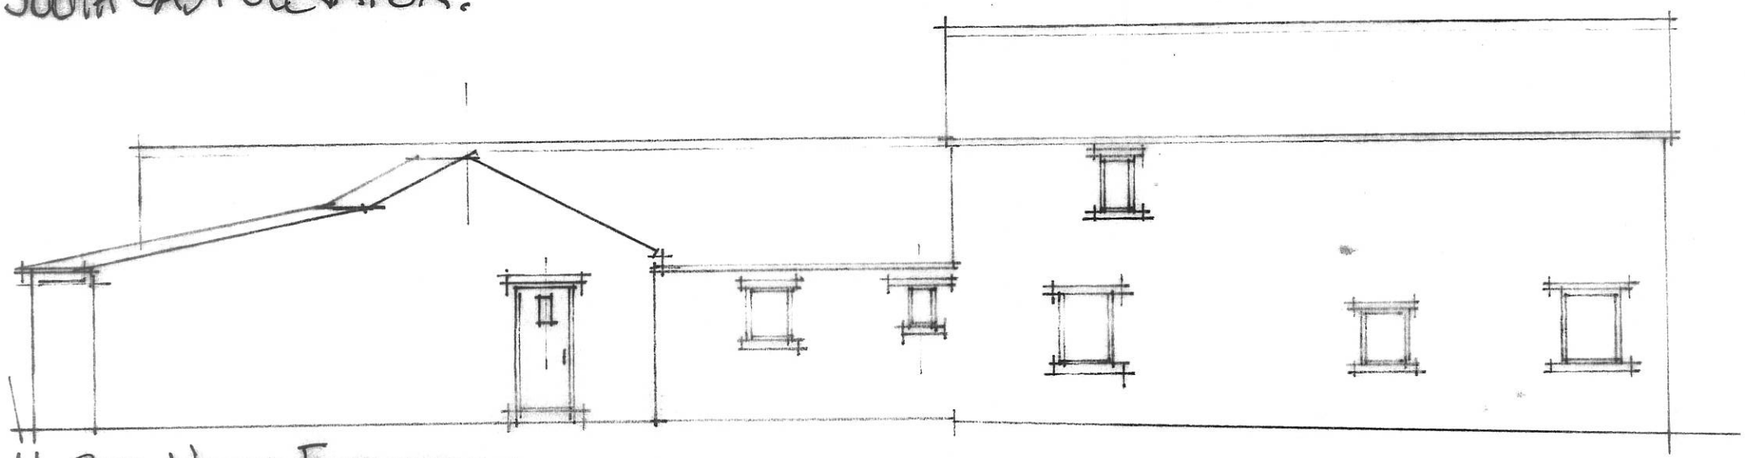

NORTH WEST ELEVATION.

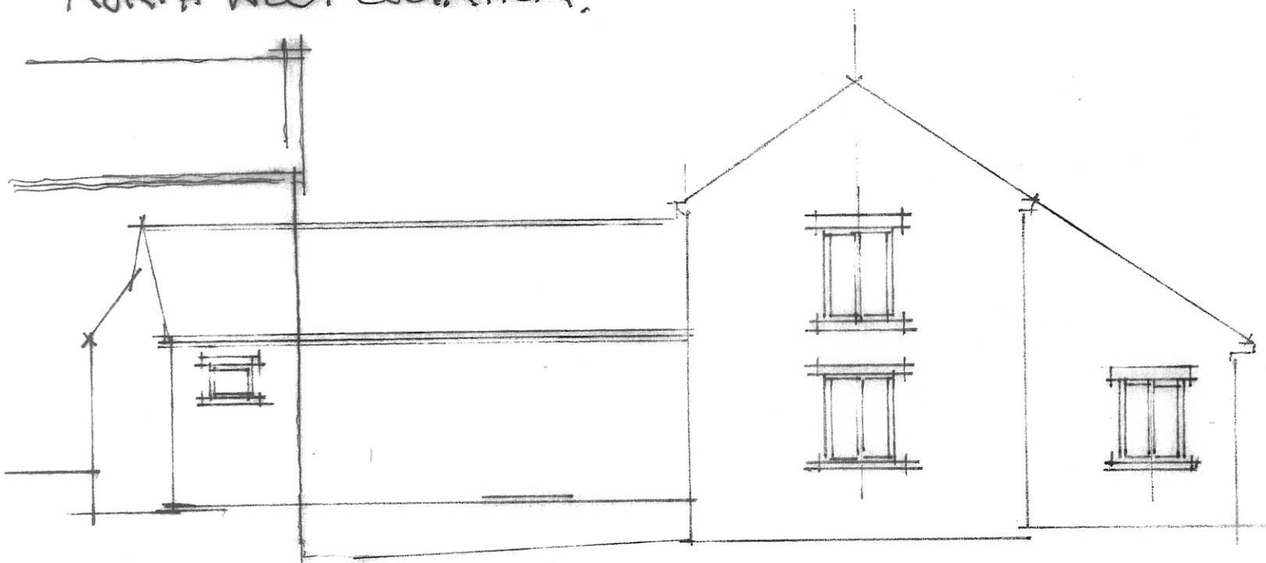

SOUTH WEST ELEVATION.

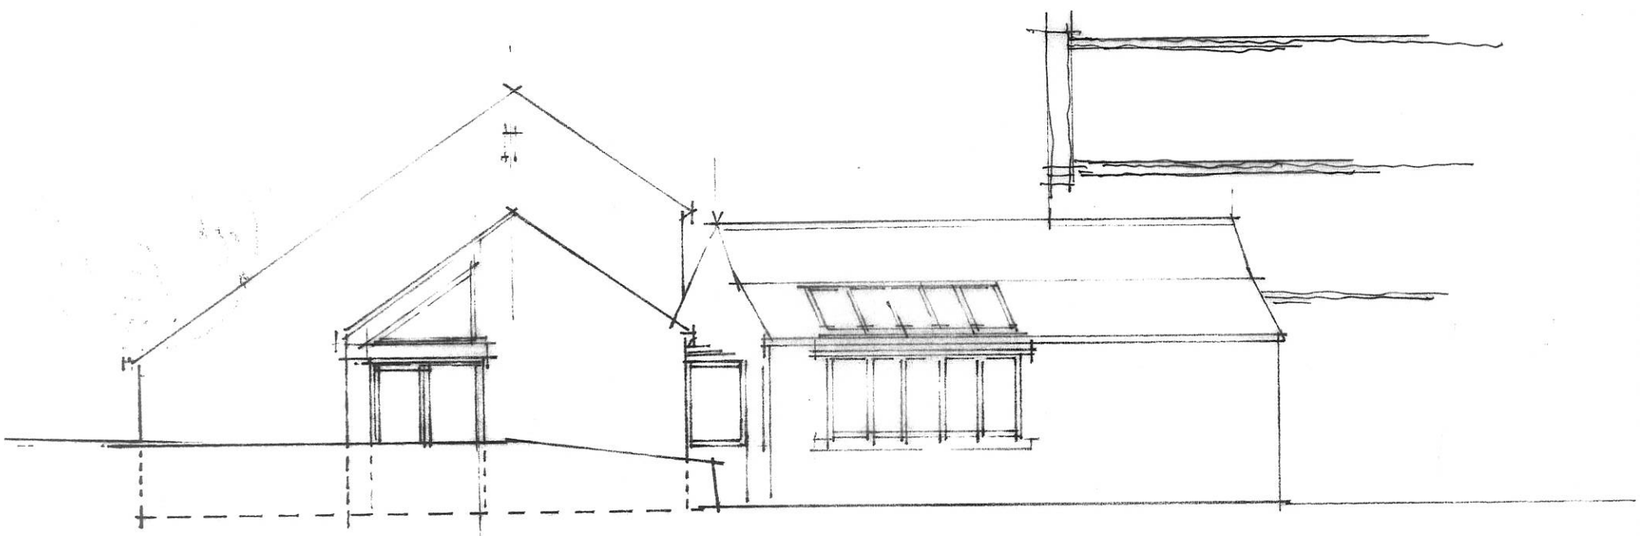

NORTH EAST ELEVATION.

0 1 2 3 4 5 10M

SCALE ÷ 1:100 @ A3. OCTOBER '26.

DRAWING NUMBER HC 04.

ELEVATIONS AS EXISTING.

HORNCOTE BARN, HORNCOTE LANE, SUDEHILL, NEW MILL, HD7 7DG.