

North

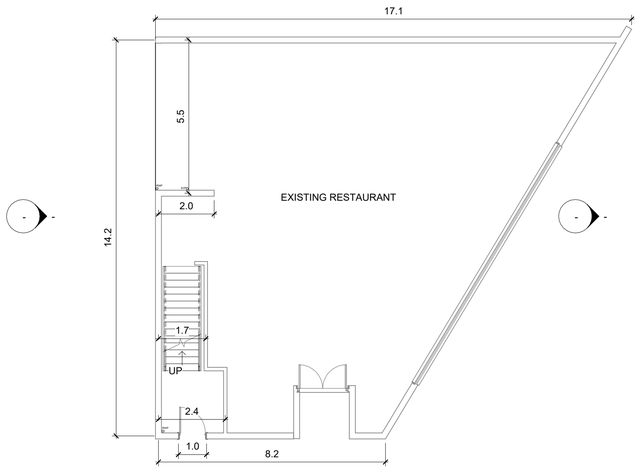


EXISTING GROUND FLOOR
SCALE 1:100 @A1

0 1 2 3 4m
1:100

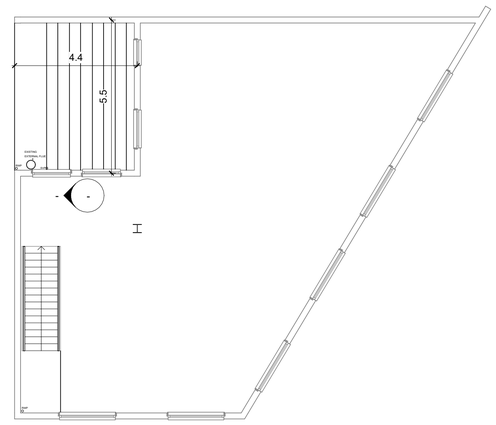

EXISTING FIRST FLOOR
SCALE 1:100 @A1

0 1 2 3 4m
1:100

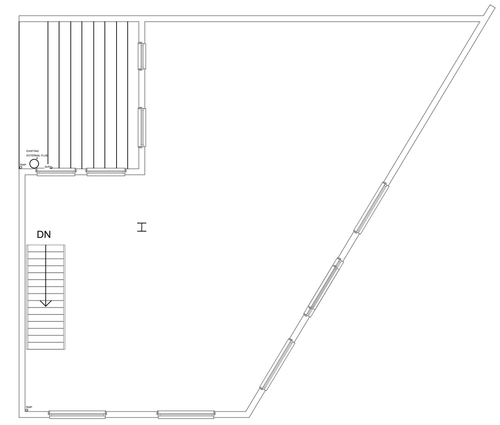

EXISTING SECOND FLOOR
SCALE 1:100 @A1

0 1 2 3 4m
1:100

0 1 2 3 4m
1:100

SCALE BAR 1:100@A1

NOTE: ALL DIMESIONS
IN METERS

MANZIL STUDIO
Architecture I Interior I Planning

Rev	Description	Date

CODE	SUITABILITY DESCRIPTION
STATUS PLANNING	PURPOSE OF ISSUE FULL PLANNING PERMISSION

PROJECT
28 Commercial Street
Batley, WF17 5EY

TITLE
Existing Floor Plans

CLIENT
Rizwan Patel

DRAWN BY	CHECKED BY	DATE
EL	EL	26/10/26

SCALE (@ A1)	PROJECT NUMBER
1 : 100	-

DRAWING NUMBER	REV
A100	

26/10/2026 23:25:19