
PROPOSED VEHICLE CROSSING
SITE PLAN – SCALE 1:200

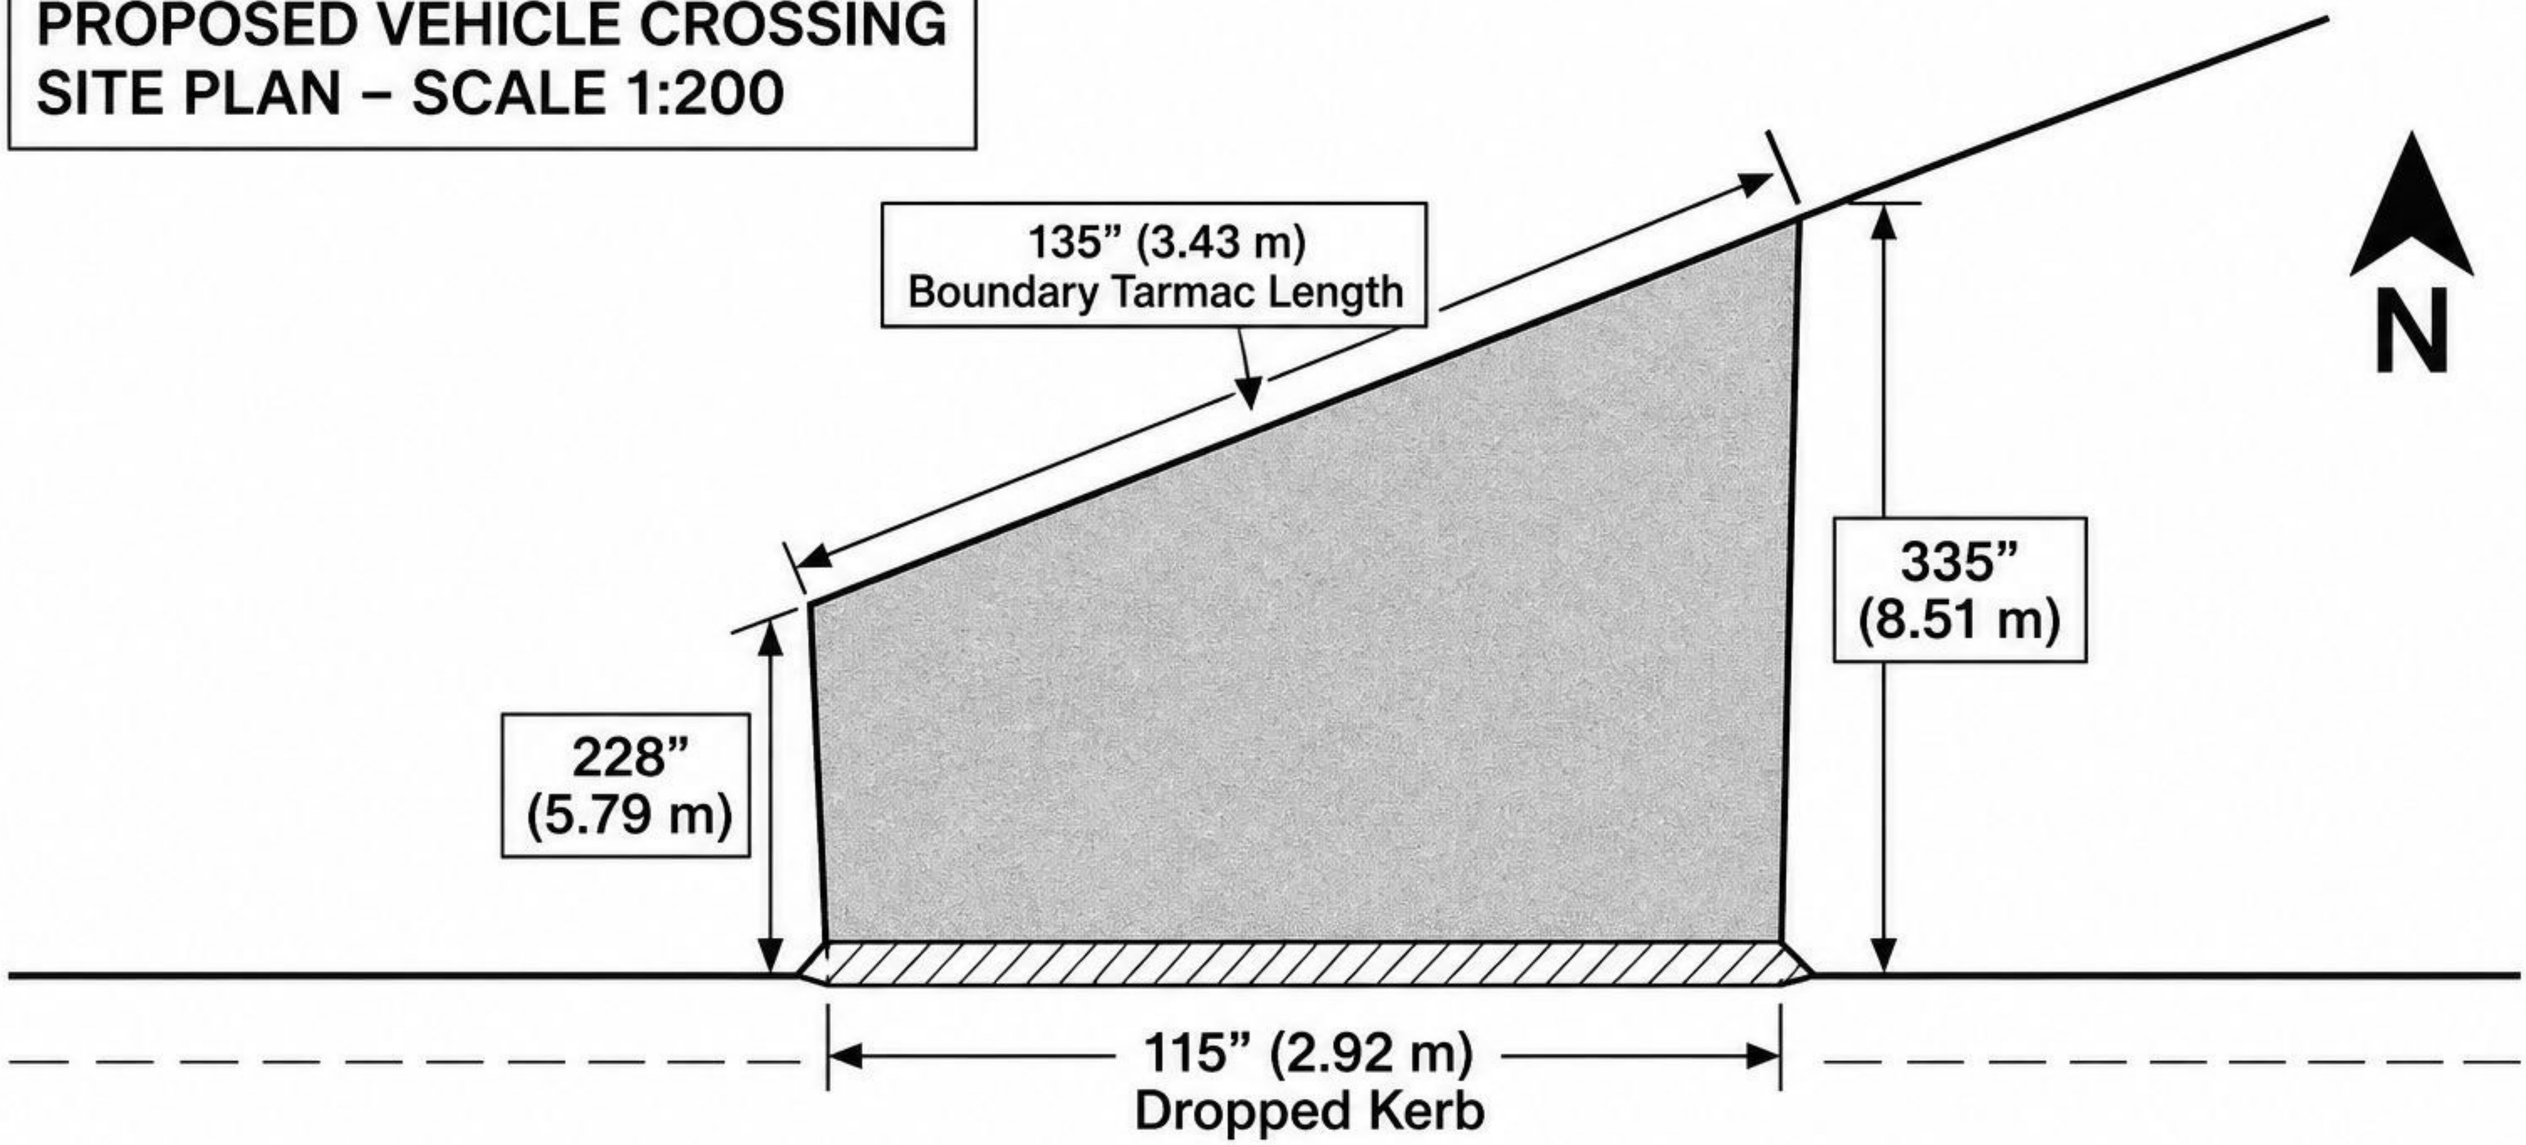

Scale 1:200

0 1 2 3 4 5 m

LEGEND:

- Pre-cast concrete dropped kerb
- Compacted MOT Type 1 sub-base
- 10 mm tarmac surfacing

NOTE:
Highway works subject to local council highways approval + drainage check; boundary runs diagonally, not parallel to kerb; all on-site measurements to be verified by a qualified surveyor before construction.