
This drawing must be read in conjunction with the relevant Residual Design Hazard Schedule

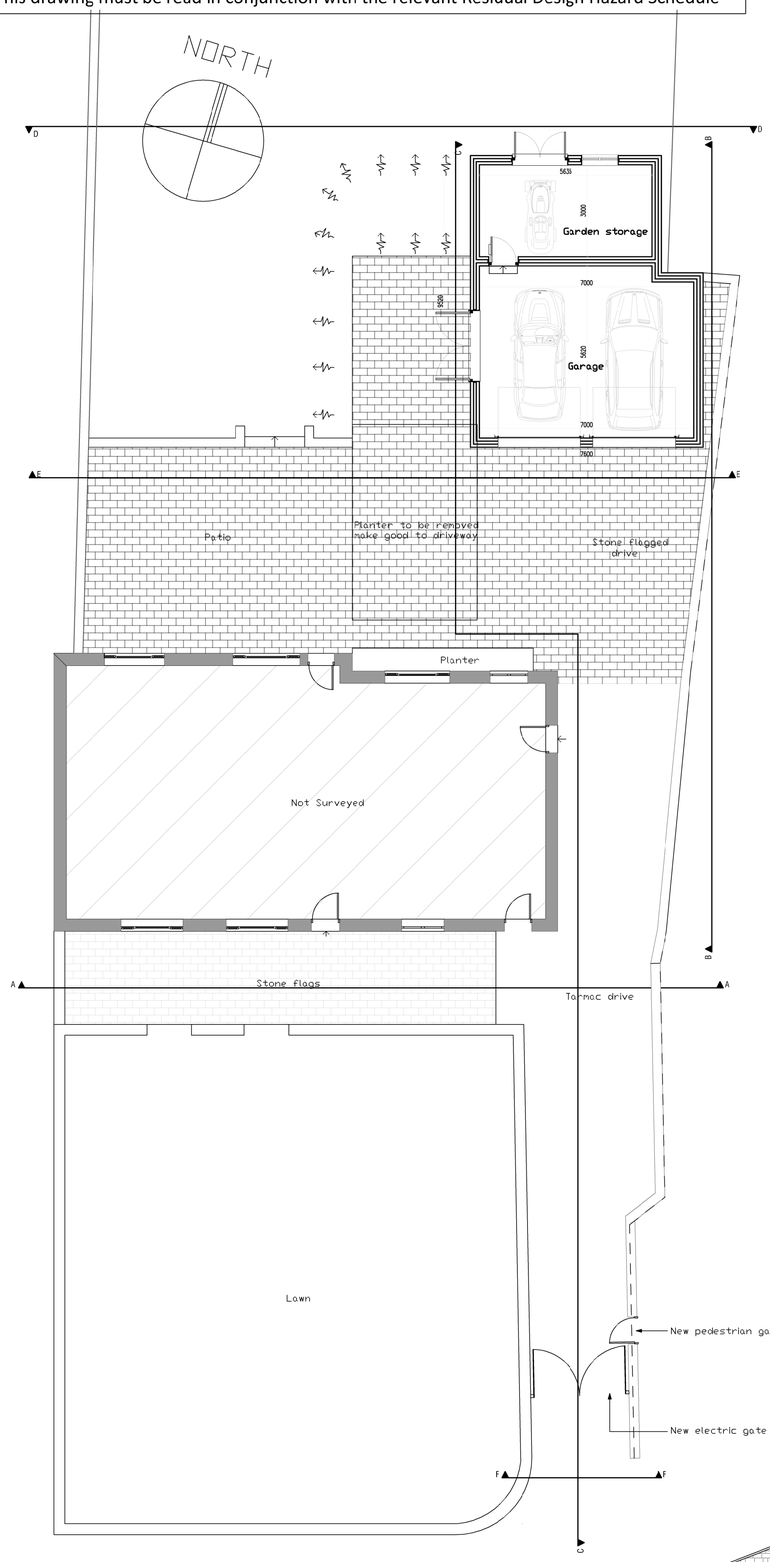


GENERAL NOTES

THIS DRAWING HAS BEEN PREPARED FROM SURVEY INFORMATION SUPPLIED BY OTHERS AND IS FOR INFORMATION PURPOSES ONLY. DO NOT SCALE FROM DRAWING, USE FIGURED DIMENSIONS ONLY. ALL DIMENSIONS MUST BE CHECKED AND VERIFIED ON SITE PRIOR TO COMMENCEMENT OF WORK AND ARCHITECT TO BE NOTIFIED OF ANY DISCREPANCIES.




SECTION A-A 1:100

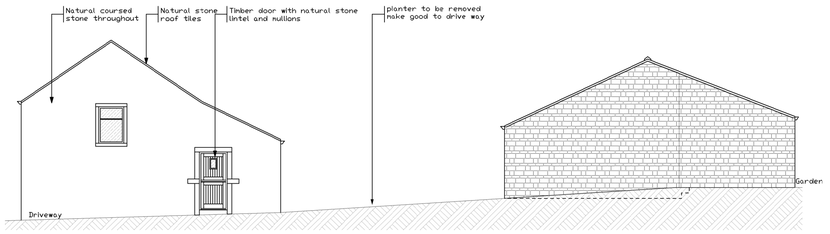


SECTION B-B 1:100


SECTION D-D 1:100

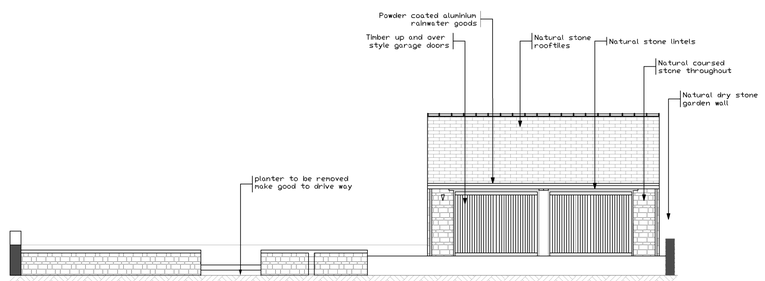


SECTION E-E 1:100

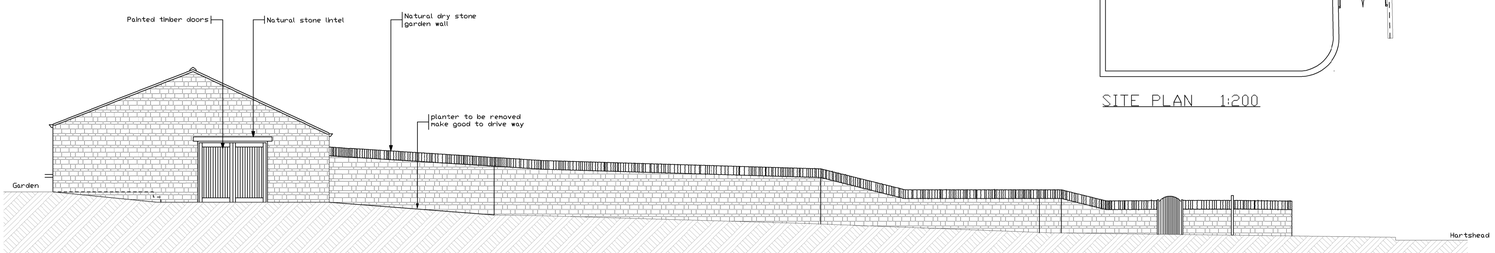


SECTION C-C 1:100

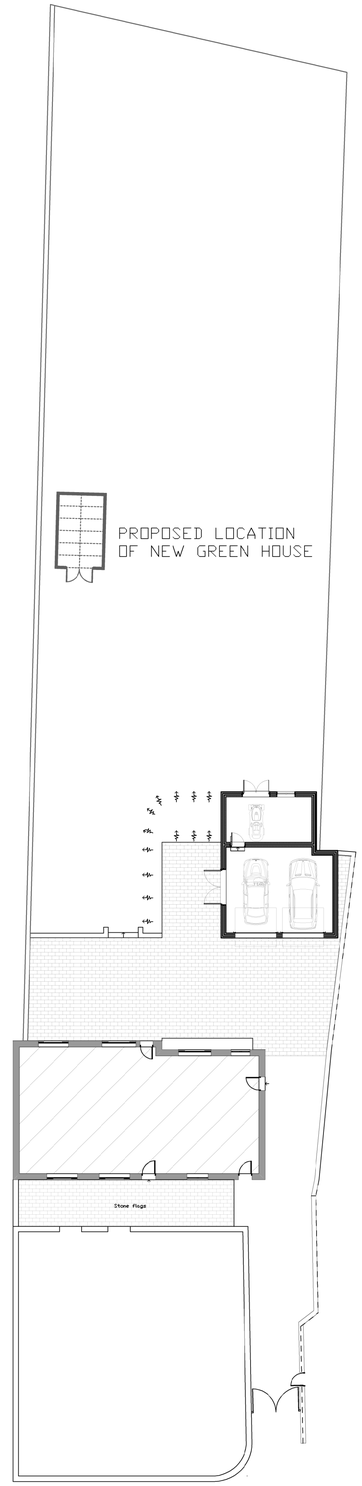


SITE PLAN 1:200

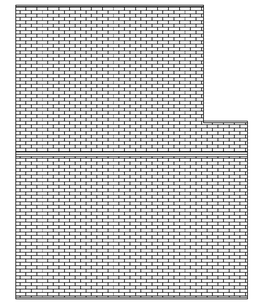


ROOF PLAN 1:100

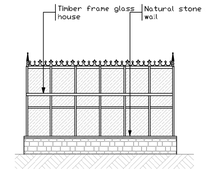

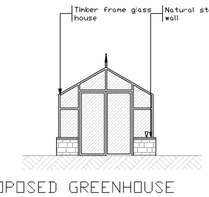

PROPOSED GREENHOUSE ELEVATIONS 1:100

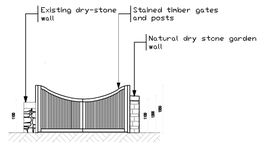

PROPOSED NEW GATE SECTION F-F 1:100

0m	Scale 1:50	4m
0m	Scale 1:100	8m
0m	Scale 1:200	16m
0m	Scale 1:1250	100m

When to scale of original plan, bar = 8cm

Rev	Details	Date	By	Chk

DATE	18.06.2020	DRAWN	H51
SCALE @ A1	1:100	CHK	H51

WEAVERS COTTAGE
119 HARTSHEAD LANE, LIVERSEDGE

PROPOSED GARAGE
PLANS & ELEVATIONS

DRAWING NO
0001 - H51 - WEAVERSCOTTAGE002

Bespoke HOUSING SCHEME

Rev --

HIVE 91
Digital Media Centre | County Way | S Yorkshire | S70 2JW
Tel: +44 (0) 1226 720700 | Design@hive91.co.uk