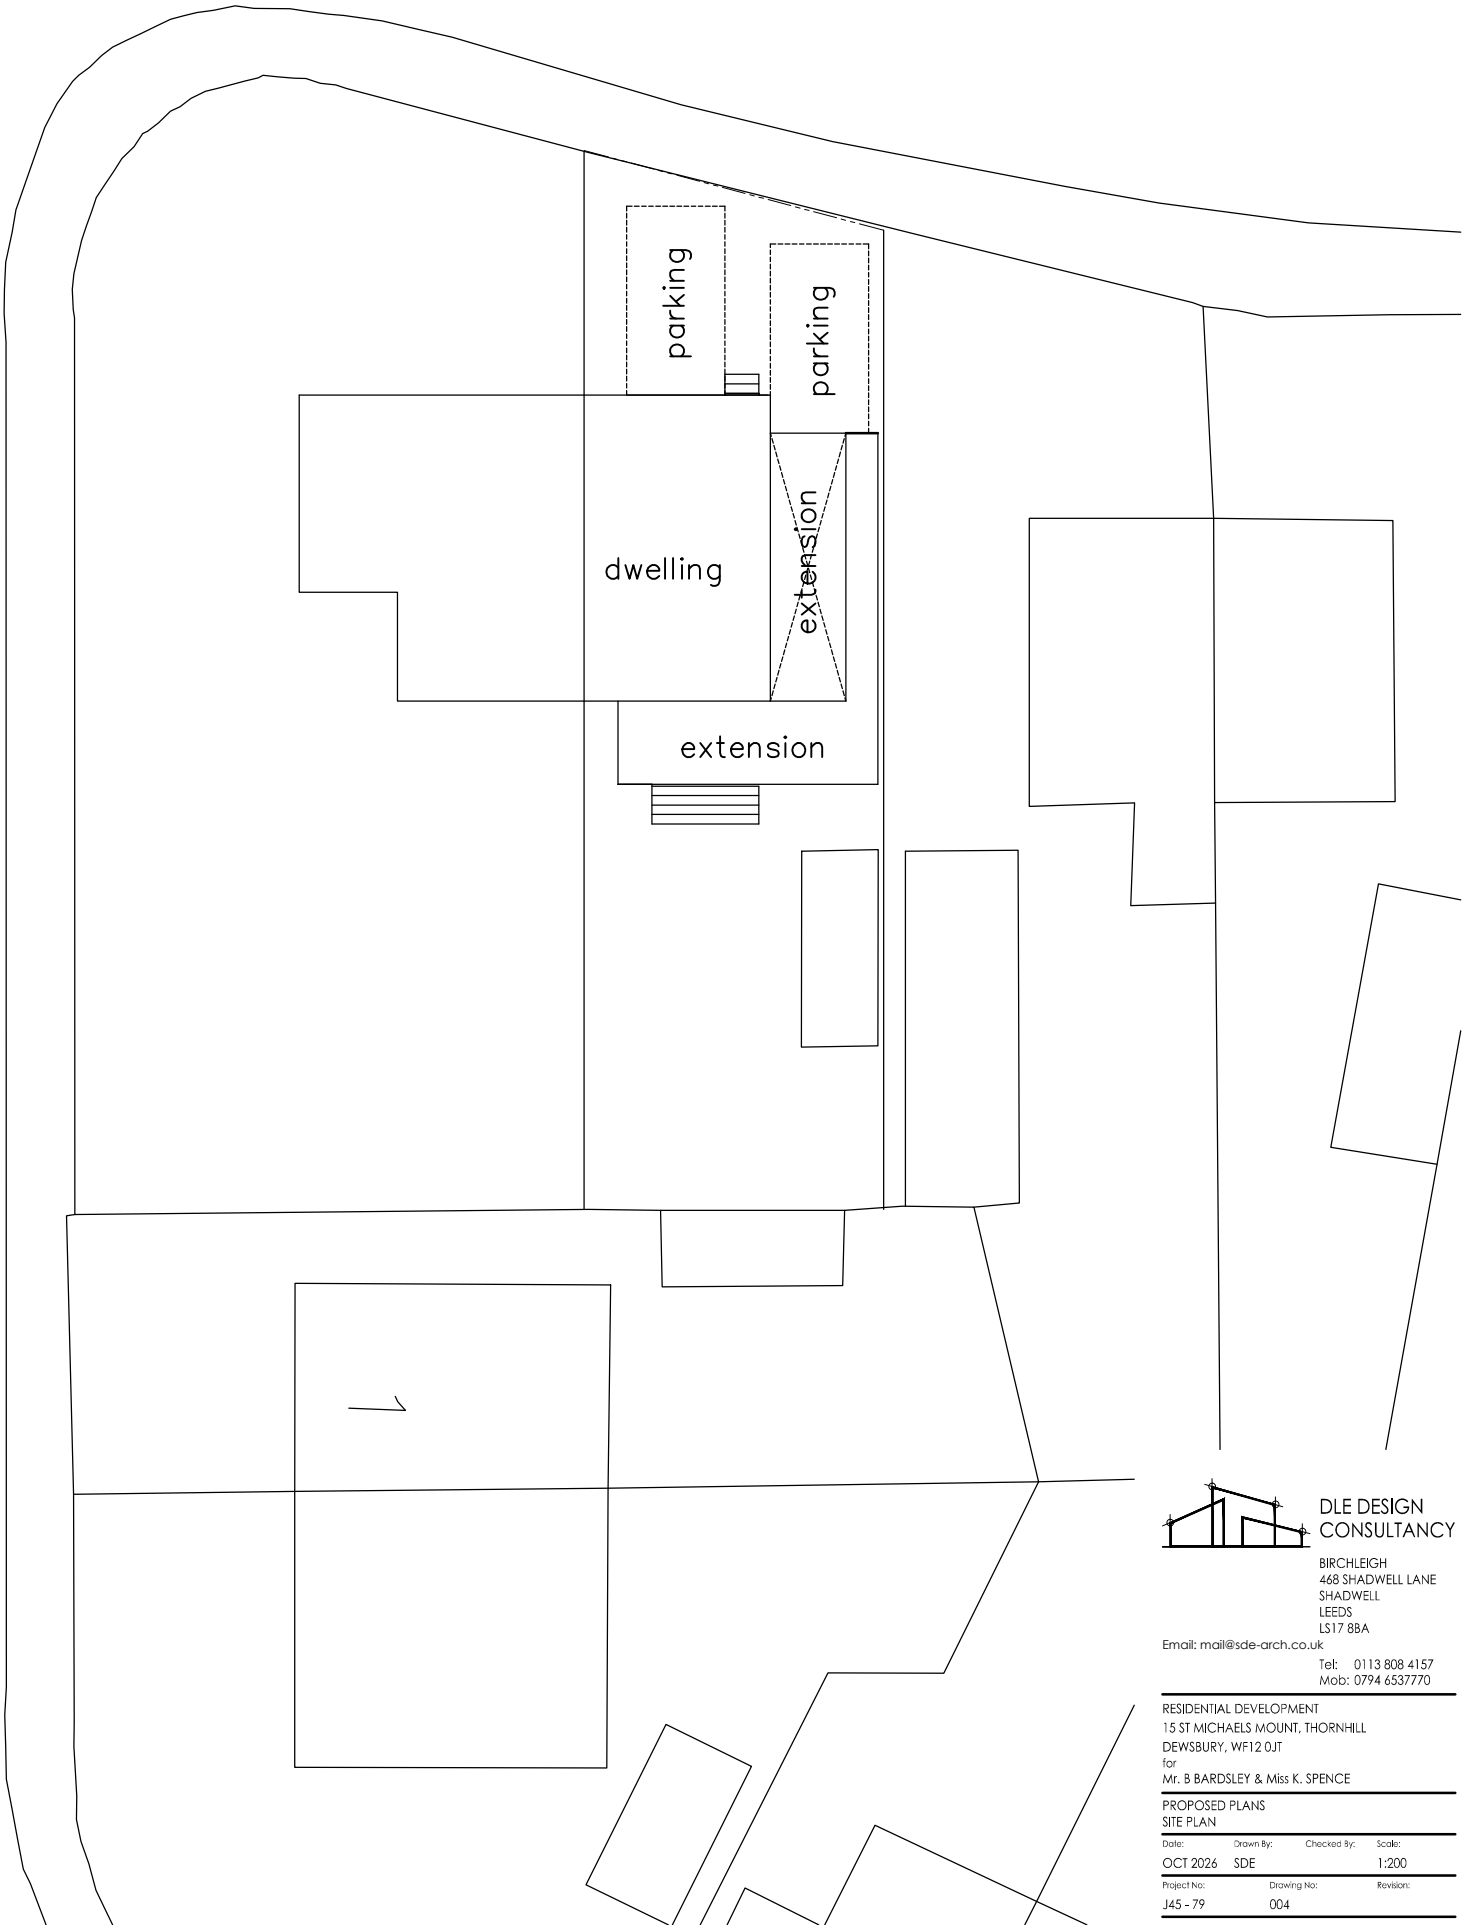


DLE DESIGN CONSULTANCY
BIRCHLEIGH
468 SHADWELL LANE
SHADWELL
LEEDS
LS17 8BA
Email: mail@sde-arch.co.uk
Tel: 0113 808 4157
Mob: 0794 6537770

RESIDENTIAL DEVELOPMENT
15 ST MICHAELS MOUNT, THORNHILL
DEWSBURY, WF12 0JT
for
Mr. B BARDSLEY & Miss K. SPENCE

PROPOSED PLANS
SITE PLAN

Date:	Drawn By:	Checked By:	Scale:
OCT 2026	SDE		1:200

Project No:	Drawing No:	Revision:
J45 - 79	004	