

Notes:
- Do not scale this drawing. Only figured dimensions are to be taken off this drawing.
- All dimensions are to be verified on-site and Thompson Architecture must be informed of any discrepancies.
- This drawing is copyright and for use on this project only.
- This drawing is to be used solely for the information titled. For other information refer to the specification, cross referenced drawings and the Health and Safety plan.

Construction (Design & Management) Regulations 2015:
- In order to understand your legal obligations as a client under the Construction (Design & Management) Regulations 2015 (CDM 2015) please refer to the Health & Safety Executives website at http://www.hse.gov.uk/construction/cdm/2015/ Or contact Thompson Architecture for further information.
- Your duties under CDM 2015 include: Appointing the right people at the right time, Ensuring arrangements for managing & organising the project, Allowing adequate time, Providing information to & communicating with your designers & contractors, Ensuring adequate welfare facilities on site, Ensuring a construction plan is in place, Keeping the health & safety plan, Protecting members of the public including your employees, Ensuring workplaces are designed correctly & Notifying the HSE of the project if applicable.

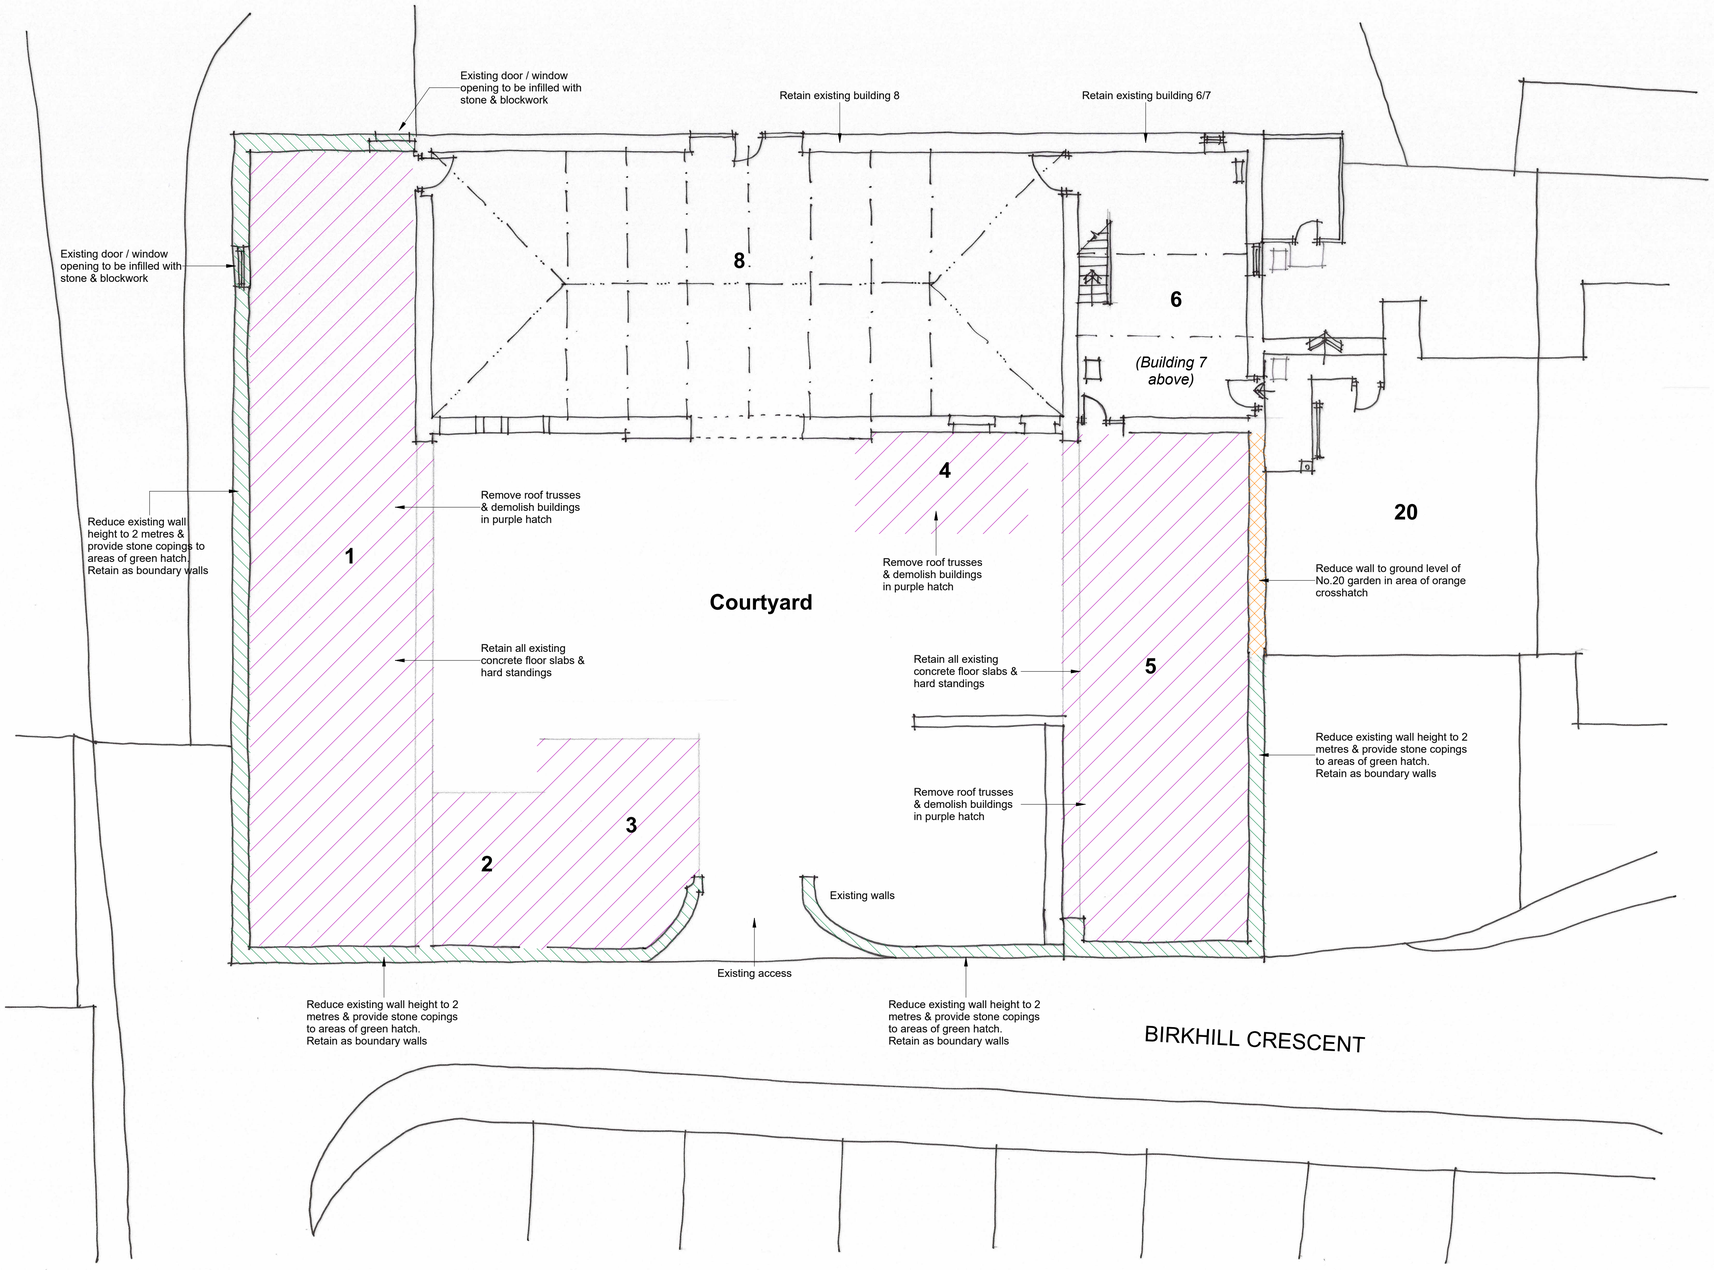

Ground Floor Plan as Proposed
1 : 100

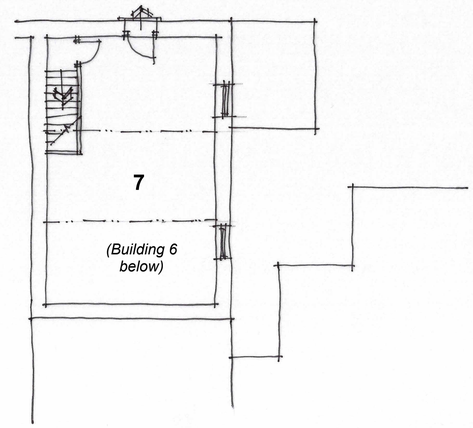

First Floor Plan as Proposed
1 : 100

0 1 2 3 4 5 10m
Scale 1:100

#	First Issue	05/10/26

THOMPSON ARCHITECTURE
32A Yorkersgate, Malton, YO17 7AB Tel: 01653 917900

PROJECT
Birkhill Farm
20 Birkhill Crescent
Birkenshaw
Bradford
BD11 2LJ

DRAWING
Floor Plans as Proposed

DRAWN BY	CHECKED BY	SCALE @ A1
Philip	**Alex**	**1:100**
PROJECT NO.	DRAWING NO.	REVISION
2628	**P101**	**#**

CIAT CHARTERED PRACTICE
☐ Sketch ☐ Planning ☐ Construction ☐ Tender