



NORTH ELEVATION

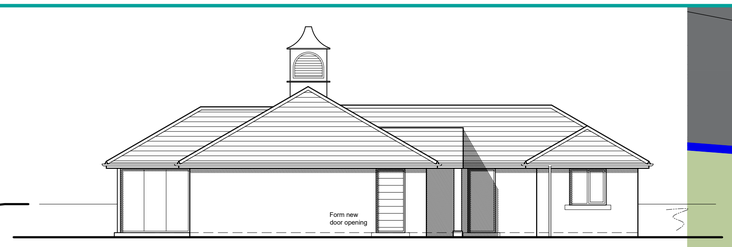


EAST ELEVATION

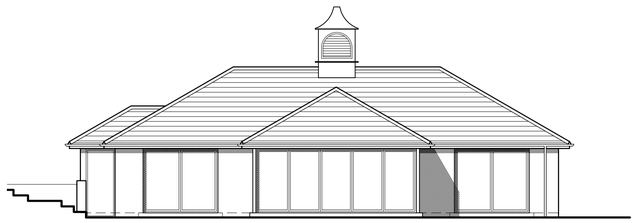


SOUTH ELEVATION




WEST ELEVATION

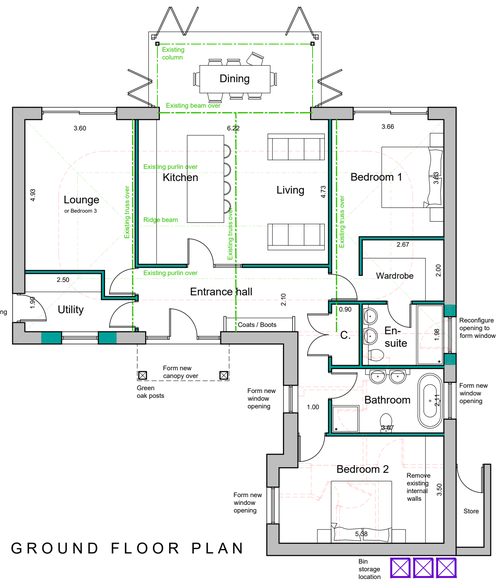


GROUND FLOOR PLAN

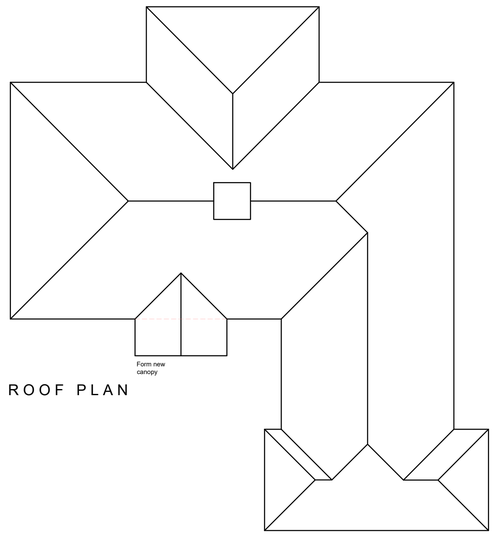


ROOF PLAN

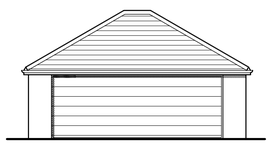


FRONT ELEVATION

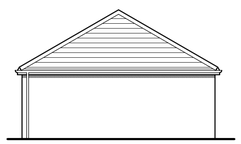

SIDE ELEVATION

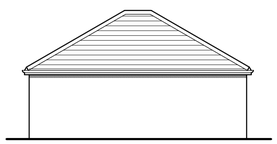


REAR ELEVATION

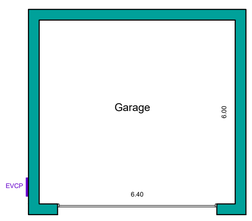

GARAGE FLOOR PLAN

Scale 1:100

0 1 2 3 4 5 10 15

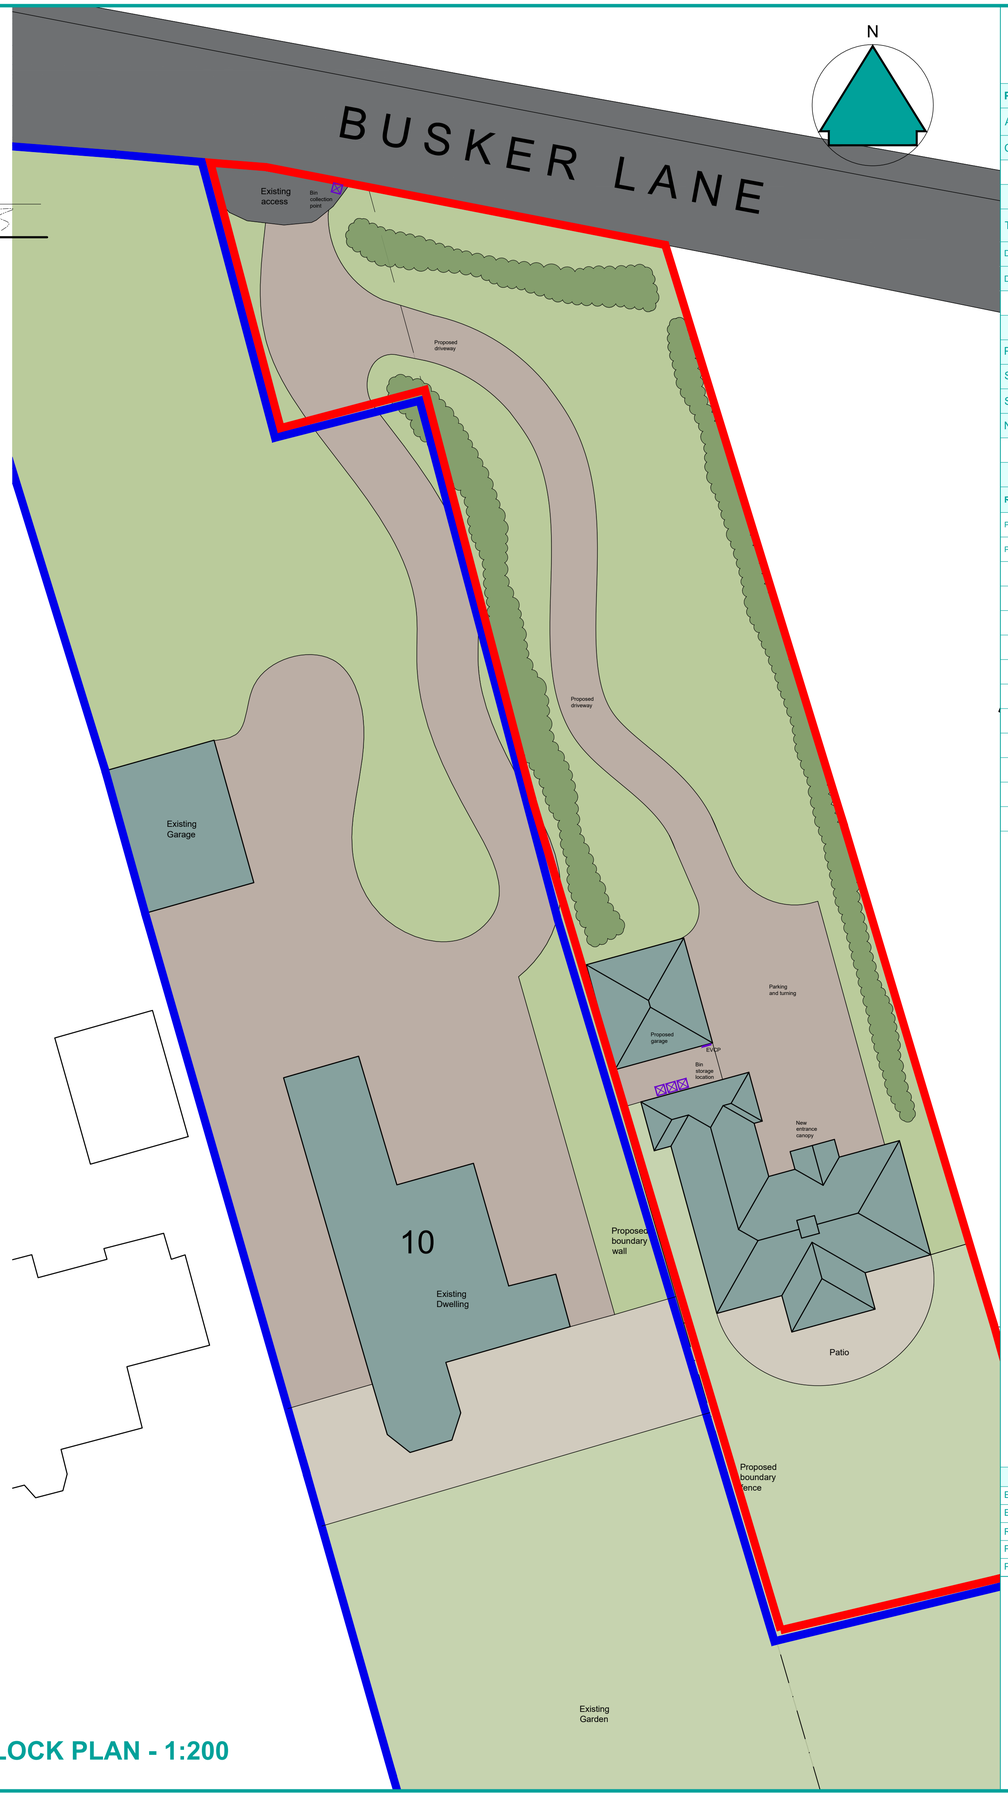

BLOCK PLAN - 1:200

Heneghan ARCHITECTURE
enquiries@heneghanarchitecture.com
www.heneghanarchitecture.com

PROJECT	Change of use to form dwelling
Address	Woodley, Busker Lane, Skelmanthorpe
Client	Mr. I. Hirst

DRAWING	
Title	**Proposed Plans, Elevations & Block Plan**
Drawing Number	2649-0301
Data Source file	CAD file

ISSUE STATUS	
Purpose	Approval
Stage	Planning
Scale	1:100 at A1
Notes	

REVISION HISTORY

Rev	Date created	Description	Drawn	Checked
P01	18.09.26	Preliminary version	DH	
P02	26.10.26	Additional information added	DH	

DRAWING KEY

Existing Structure	
Existing Beams	
Removed Structure	
Proposed Walls	
Proposed beams	

NOTES

This drawing has been prepared specifically for the purpose of obtaining Planning and or Building Regulations Approval. Its suitability for other purposes without additional supplementary details and specifications cannot be guaranteed.

All dimensions are to be checked on site, any discrepancies are to be reported to the designer before work commences. Use only figured dimensions.

All structural components shown are indicative only. Details / calculations of structural members are to be provided by the Structural Engineer.

This drawing is not to be copied or divulged to a third party without written permission.