

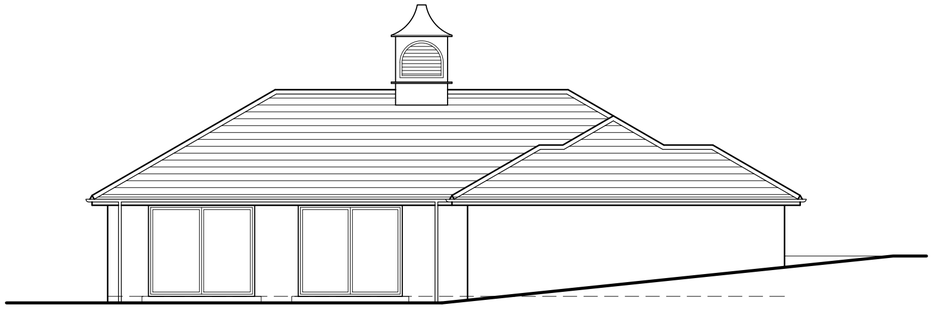



NORTH ELEVATION

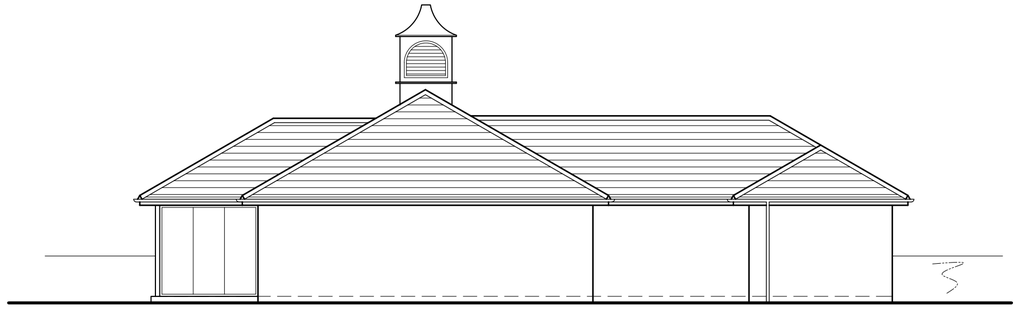


EAST ELEVATION

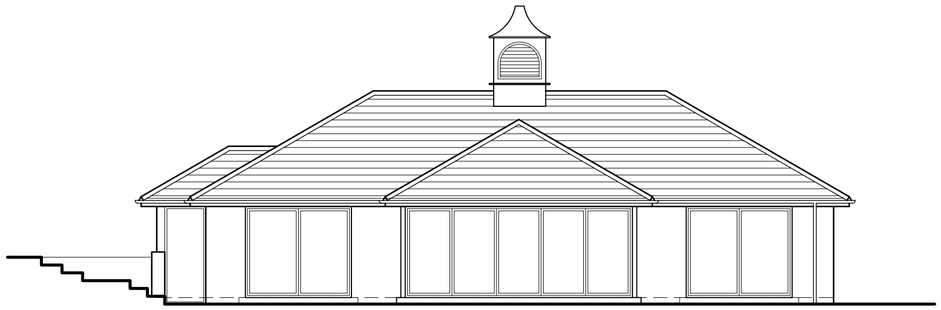


SOUTH ELEVATION

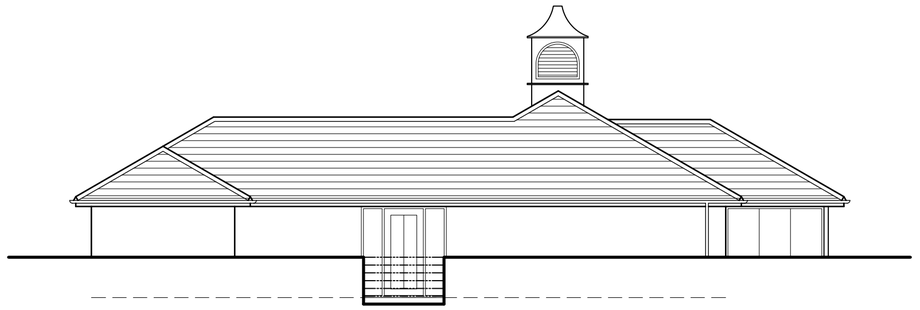


WEST ELEVATION

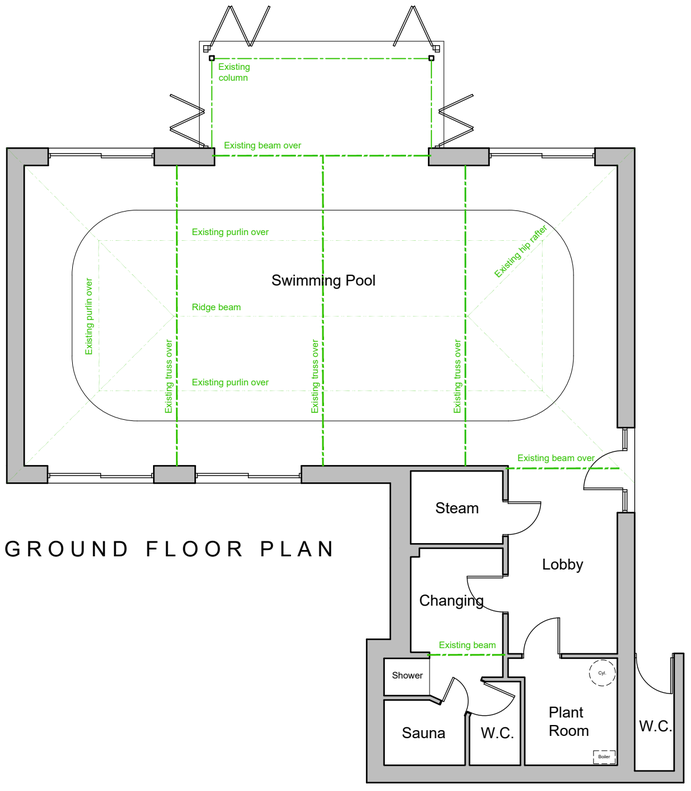

GROUND FLOOR PLAN

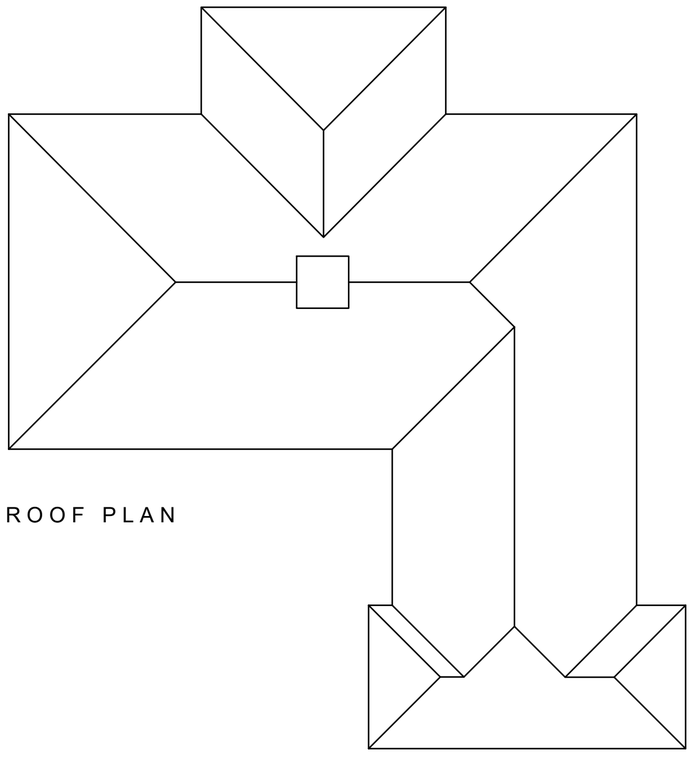

ROOF PLAN

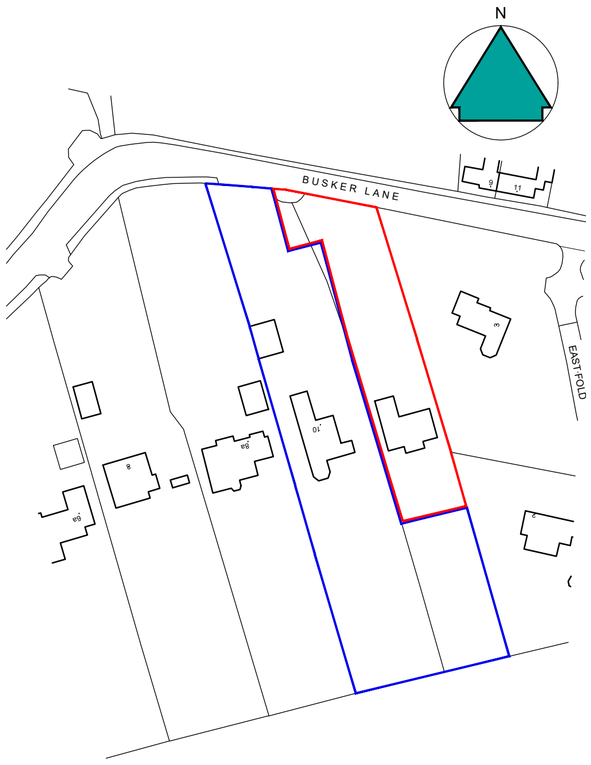

LOCATION PLAN - 1:1250

Scale 1:100

0 1 2 3 4 5 10 15

Heneghan ARCHITECTURE
enquiries@heneghanarchitecture.com
www.heneghanarchitecture.com

PROJECT	Change of use to form dwelling
Address	Woodley, Busker Lane, Skelmanthorpe
Client	Mr. I. Firth

DRAWING

Title	**Existing Plans, Elevations & Location Plan**
Drawing Number	2649-0101
Data Source file	CAD file

ISSUE STATUS

Purpose	Information
Stage	Existing
Scale	1:100 at A2
Notes	

REVISION HISTORY

Rev	Date created	Description	Drawn	Checked
P01	28.08.26	Preliminary version	DH	
P02	17:09:26	Minor amendments	DH	
P03	26.10.26	Redline updated	DH	

DRAWING KEY

Existing Structure	
Existing Beams	
Removed Structure	
Proposed Walls	
Proposed beams	

NOTES

This drawing has been prepared specifically for the purpose of obtaining Planning and or Building Regulations Approval. Its suitability for other purposes without additional supplementary details and specifications cannot be guaranteed.

All dimensions are to be checked on site, any discrepancies are to be reported to the designer before work commences. Use only figured dimensions.

All structural components shown are indicative only. Details / calculations of structural members are to be provided by the Structural Engineer.

This drawing is not to be copied or divulged to a third party without written permission.