

This drawing and its content and any associated documents are copyright of Forward Planning & Design Ltd and must not be used, reproduced or amended without prior consent.
This drawing is not a working drawing and is for the purposes of obtaining Planning and or Building Regulations Approvals.
The Main Contractor should inform us of any discrepancy on or between this drawing and any other related document.
Boundaries, angles and dimensions are to be checked by the main contractor prior to work commencing. Written dimensions only to be used from this drawing. Do not scale - If in doubt ask.

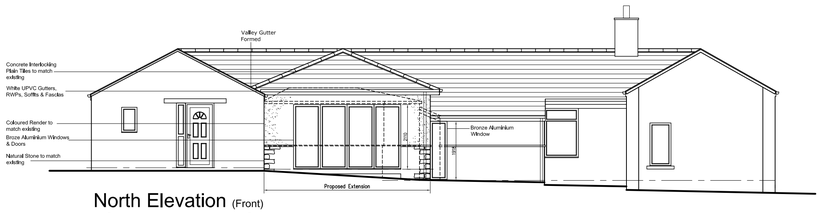


North Elevation (Front)


Elevations Scale 1:100

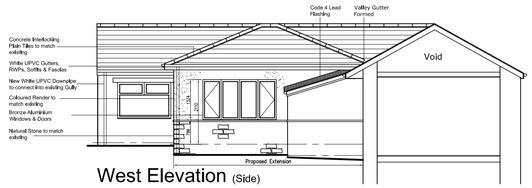


West Elevation (Side)

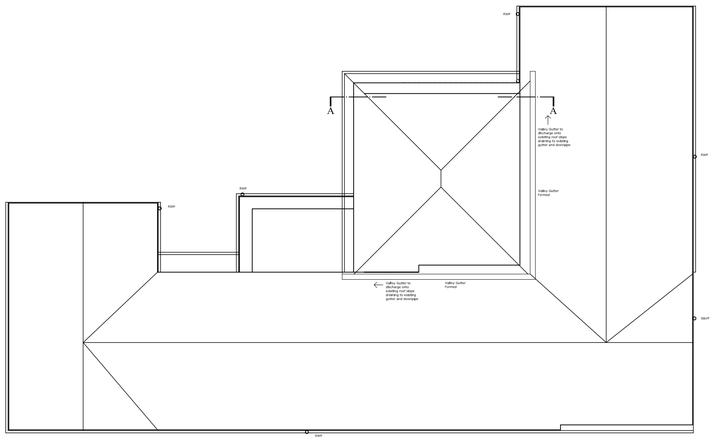


Roof Plan Scale 1:100

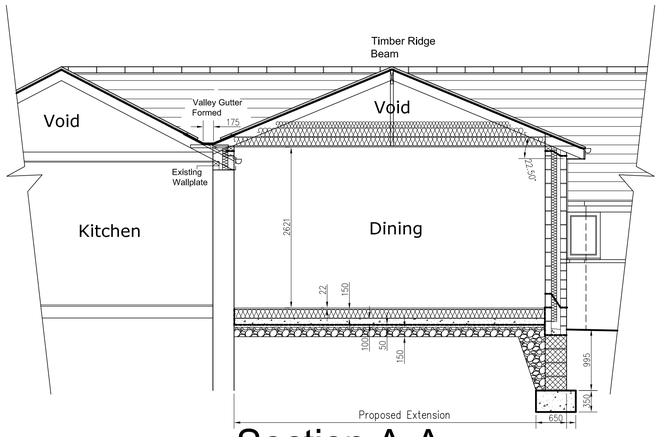

Section A-A Scale 1:50

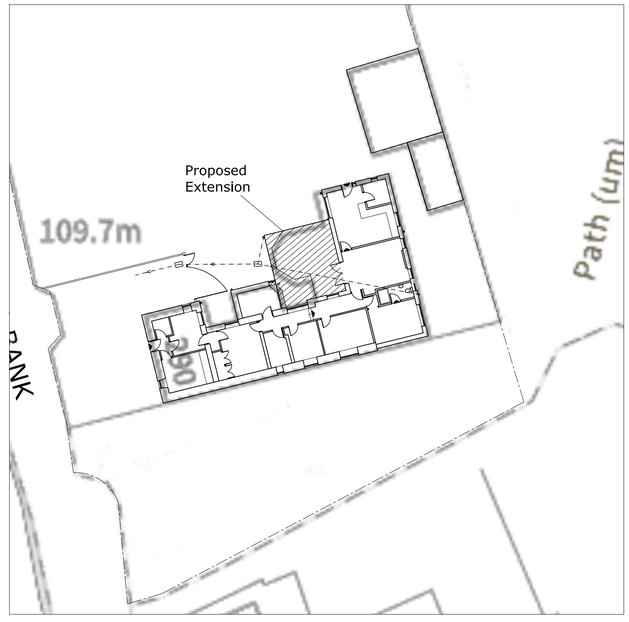

Block Plan Scale 1:250

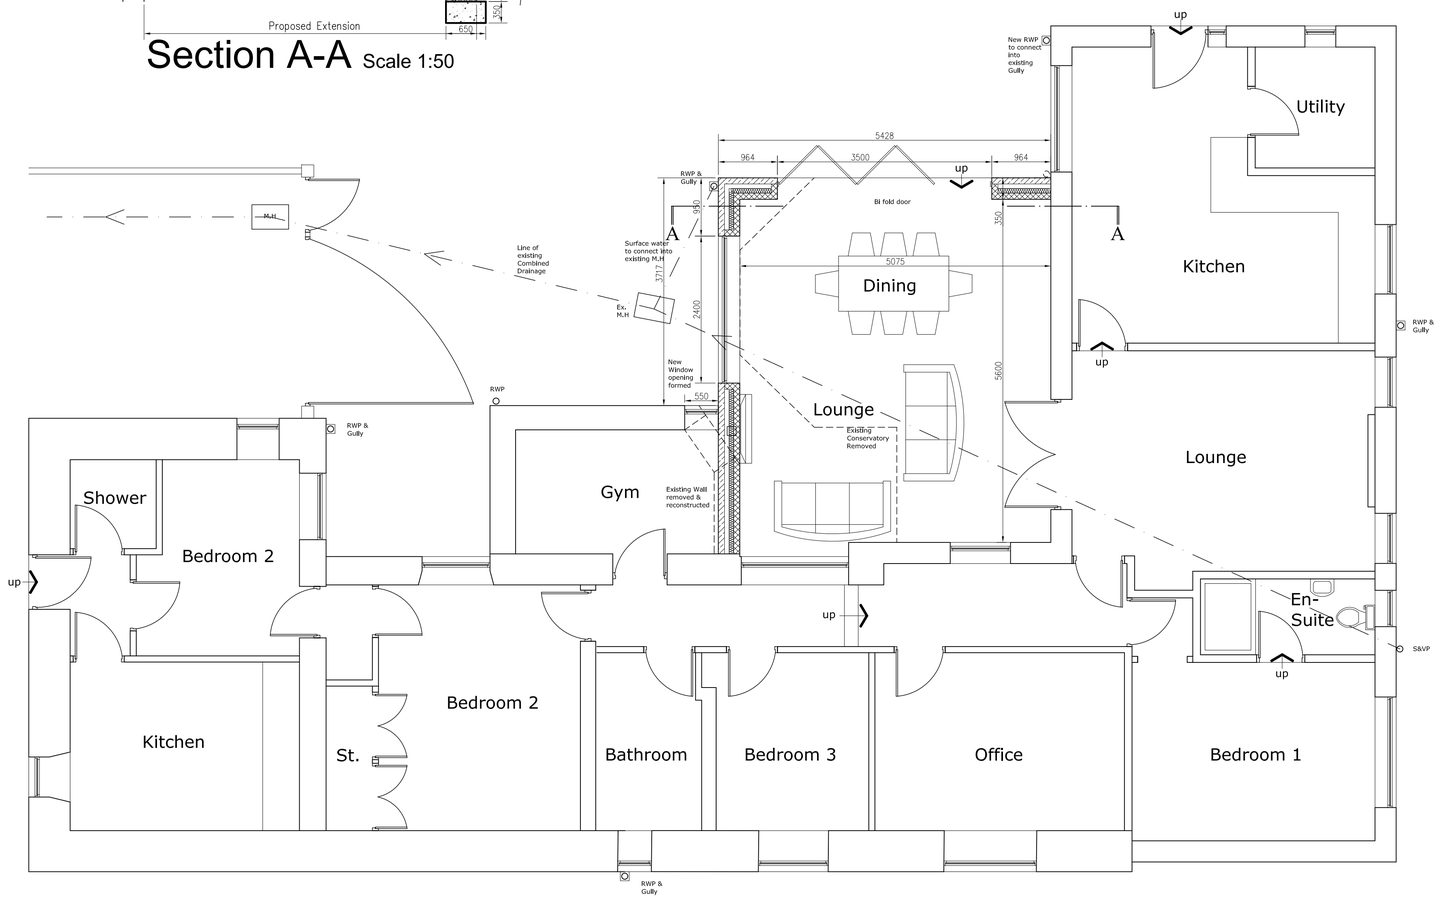

Ground Floor Plan

Plans Scale 1:50

MARK	DATE	REVISION

FORWARD PLANNING & DESIGN LTD
566 Heaton Road
Heaton
Bradford
BD9 4DQ
West Yorkshire
Tel/Fax: 01274 821143
Mobile: 07813 953886
Email: jeholmes@blueyonder.co.uk

CLIENT
Mr & Mrs M O'rourke

PROJECT
Proposed Single Storey Extension at 290 Kilnerbank, Huddersfield HD5 9EJ

DWG TITLE
Plans, Elevations & Section as Proposed

DATE	Oct 26	DRAWN BY	JEH	DRAWING NO.
SCALE	1:50@A1	CHECKED BY		1695/03