




REFERENCE PLAN
SCALE 1:250

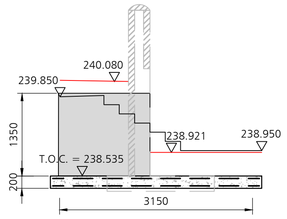


RETAINING WALL ELEVATION 2
SCALE 1:50

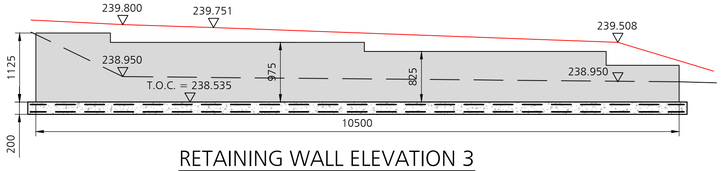


RETAINING WALL ELEVATION 3
SCALE 1:50

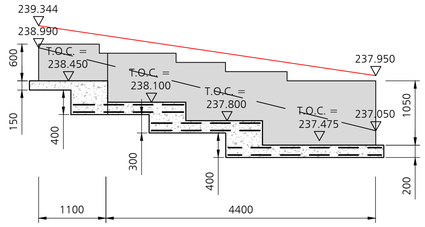


RETAINING WALL ELEVATION 4
SCALE 1:50

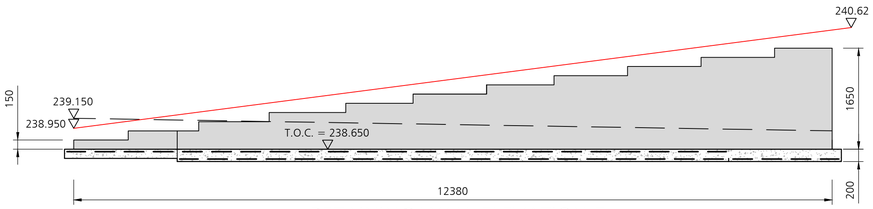


RETAINING WALL ELEVATION 5
SCALE 1:50

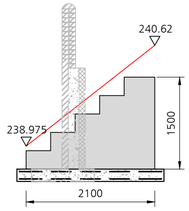

RETAINING WALL ELEVATION 6
SCALE 1:50

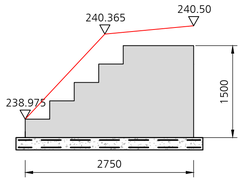

RETAINING WALL ELEVATION 7
SCALE 1:50

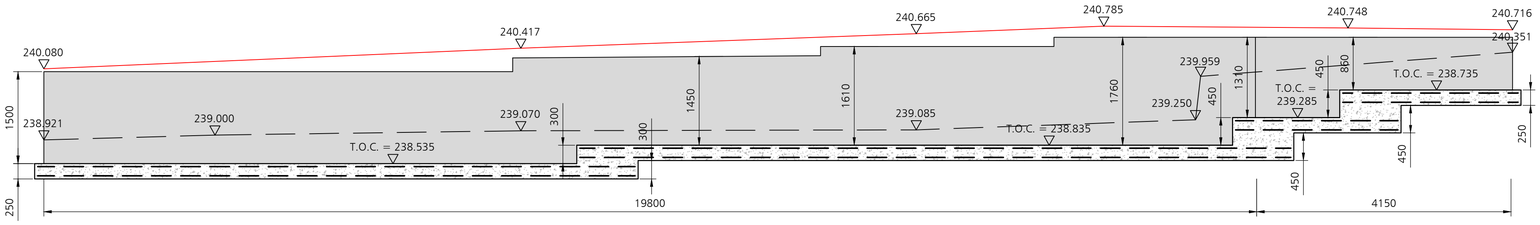

RETAINING WALL ELEVATION 1
SCALE 1:50

DO NOT SCALE

DESIGNERS HAZARD IDENTIFICATION

IT IS ASSUMED THAT ALL WORKS WILL BE UNDERTAKEN BY A COMPETENT CONTRACTOR WORKING, WHERE APPROPRIATE, TO AN APPROVED METHOD STATEMENT. IN ADDITION TO THE HAZARDS TYPICALLY ASSOCIATED WITH THE TYPES OF CONSTRUCTION DETAILED ON THIS DRAWING, ANY KNOWN ABNORMAL HAZARDS SPECIFIC TO THIS SCHEME HAVE BEEN IDENTIFIED.

ABNORMAL HAZARD REFERENCE

NOTES:

1. FOR NOTES REFER TO DRAWING 22055-DCE-XX-XX-D-S-216

KEY
- HIGH SIDE GROUND LEVEL
- LOW SIDE GROUND LEVEL

DATE	REVISION DESCRIPTION	BY	CHK.	REV.
14.07.26	RW UPDATED TO SUIT NEW SITE PLAN	AH	KL	C02
22.08.25	PRELIMINARY ISSUE	KB	KSL	C01

DUDLEYS CONSULTING ENGINEERS
Tithe House
35 Town Street
Leeds, LS18 5LJ
0113 258 3611
info@dudleys.co.uk

PROJECT
SCHOLES
CHAPELGATE

TITLE
RETAINING WALL ELEVATIONS

SCALE	PAPER	STATUS
SHOWN	A1	TENDER

DRAWING NO. 22055-DCE-XX-XX-D-S-218
REV. C02