GENERAL NOTES:

2dio Architecture accepts no responsibility for any costs, losses or claims whatsoever arising from these drawings, specifications and related documents unless there is full compliance with the Client or any unauthorised user of the following:

1. All boundaries, dimensions and levels are to be checked on site before construction and any discrepancies reported to the Architect / Designer.
2. Partial Service: Any descrepancies with site or other information is to be advised to the Architect / Designer and direction and / or approval is to be sought before the implementation of the detail.
3. Block and site plans are reproduced under license from the Ordnance Survey.
4. Do not scale this drawing.
5. For the purpose of coordination, all relevant parties must check this information prior to implementation and report any discrepancies to the Architect / Designer.




N

Key Plan


OS Plan

Scale: 1 : 1250

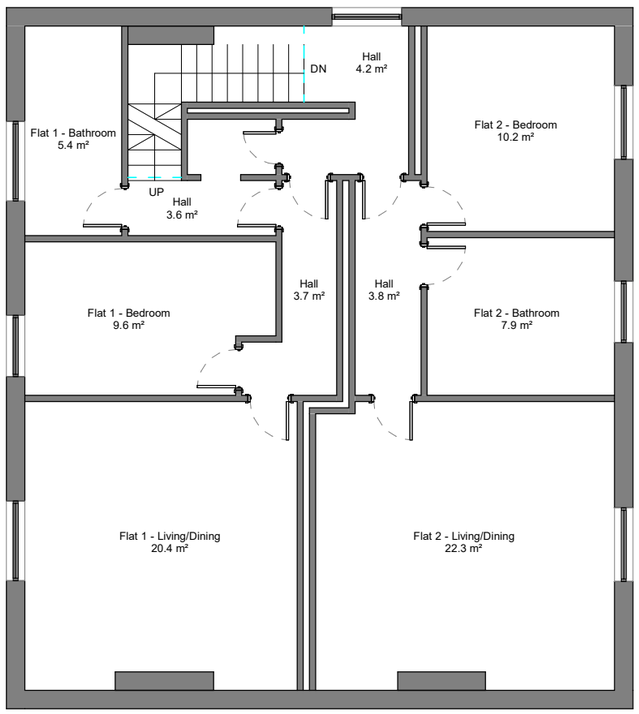

Ground Floor Plan

Scale: 1 : 100

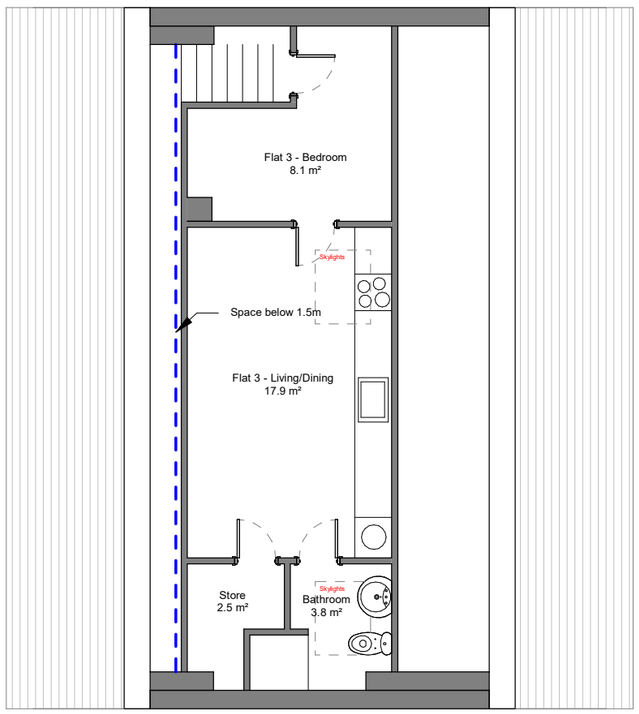

First Floor Plan

Scale: 1 : 100

2 0 2 4 6 8 10

SCALE 1: 200 m

Rev	Date	Description	By	Chk'd

2dio architecture

Design Architecture Interiors Graphics

Client: Andrew

Project: 36 Calder Rd, Mirfield WF14 8PJ

Drawing Title: Existing & Proposed Plans

Drawn By	Checked By
IK	2DIO

Scale	Sheet Size	Date
As indicated	A3	16/10/2026

Project No.	Drawing No.	Rev
700-740	2DIO-GA01	

Status: INFORMATION

CONTACT - 07965422895