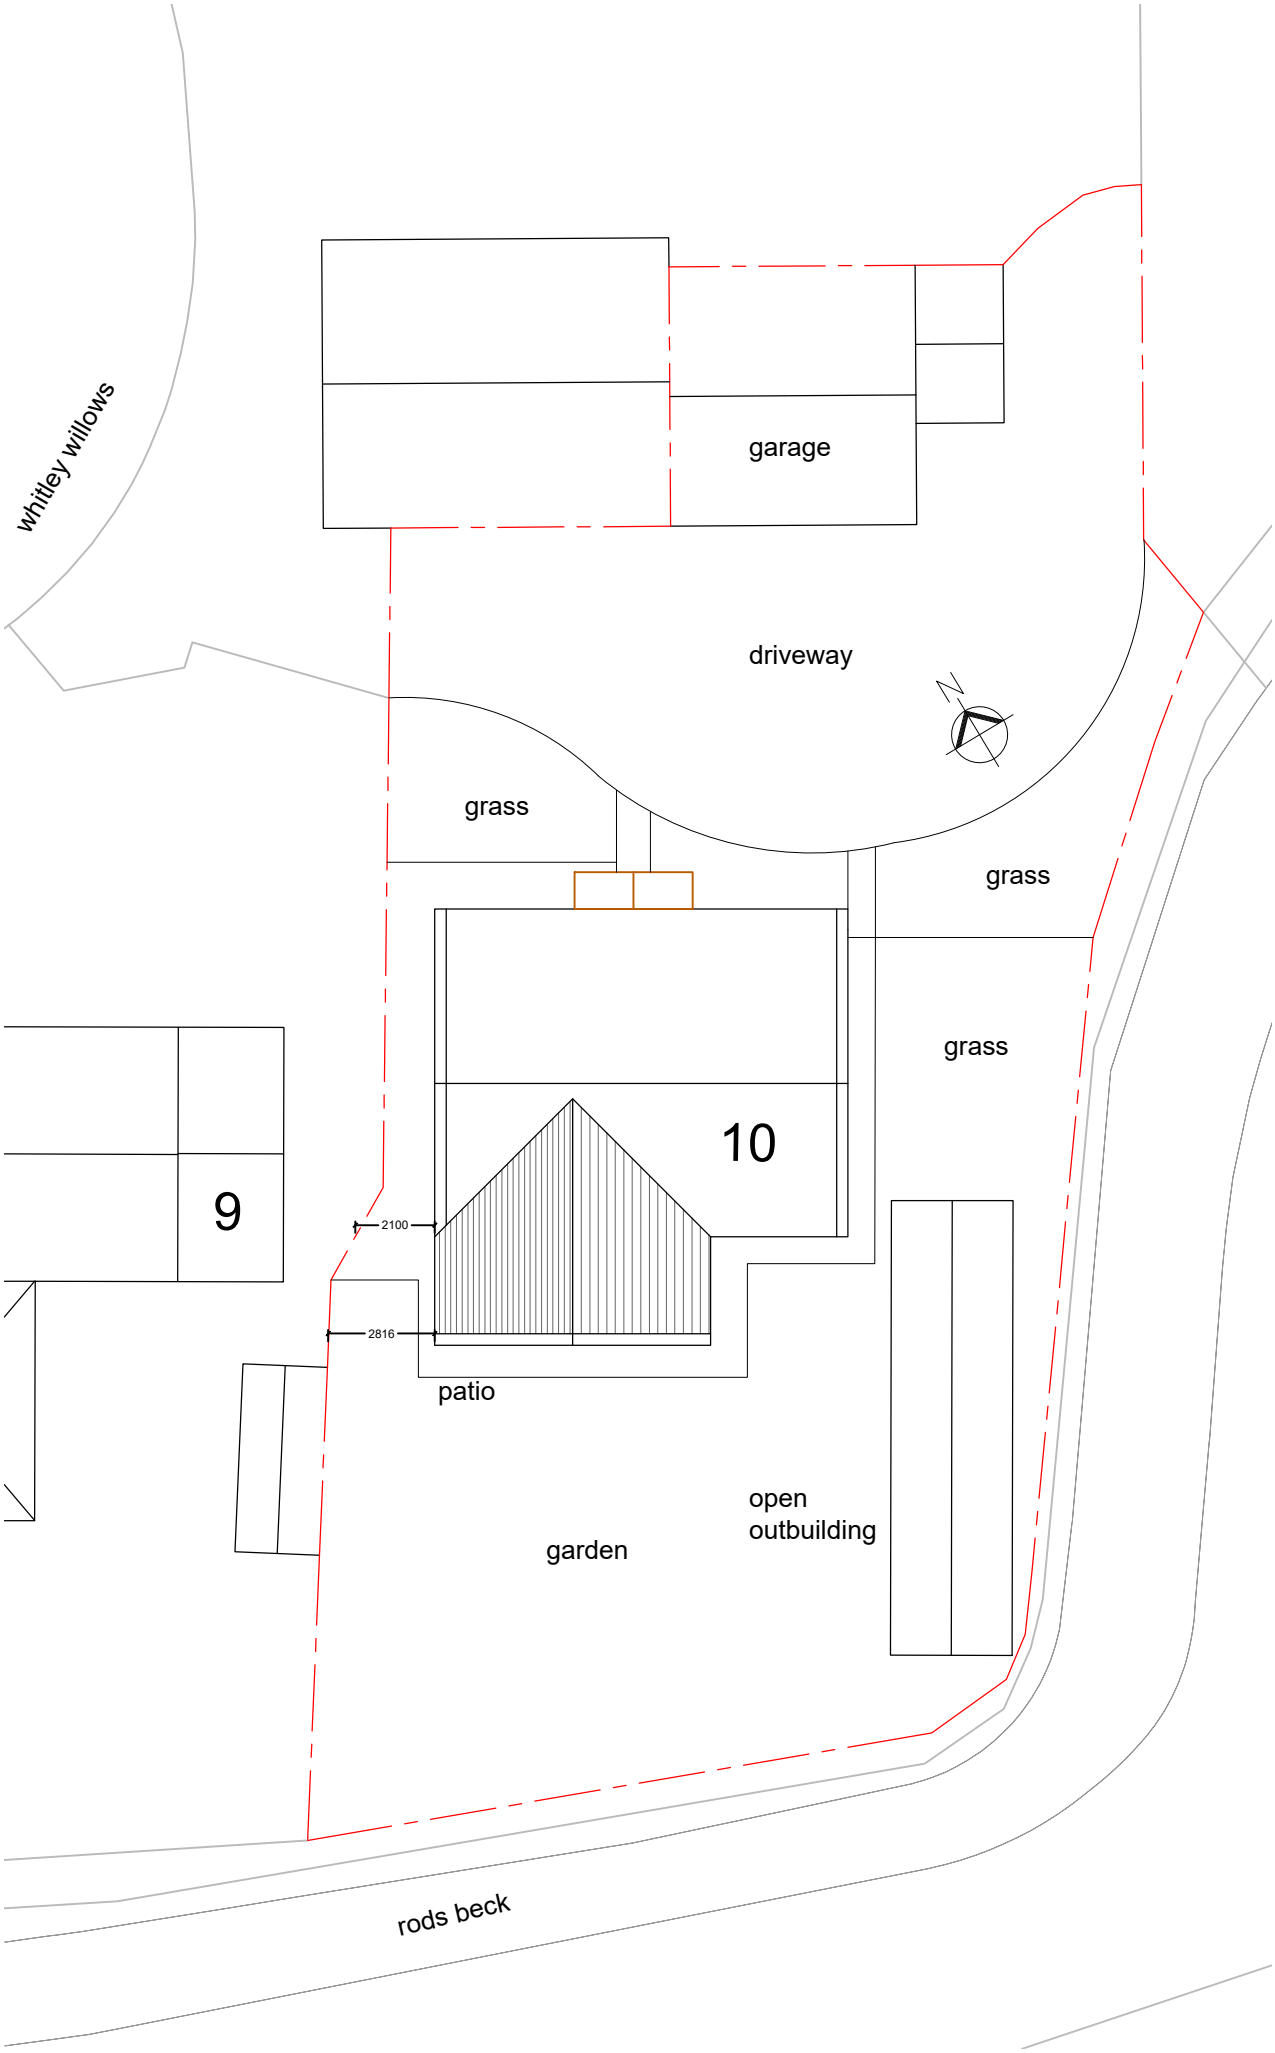


Applicant:
Mr and Mrs Hunt

Address:
10 Whitley Willows
Lepton
HD8 0GD

Project:
Two Storey
Rear Extension

Title:
Proposed Site Plan

Drg No:
WW-04

Scale:
1:200

Revision:
#

Status:
Planning

Date:
Sep 2026