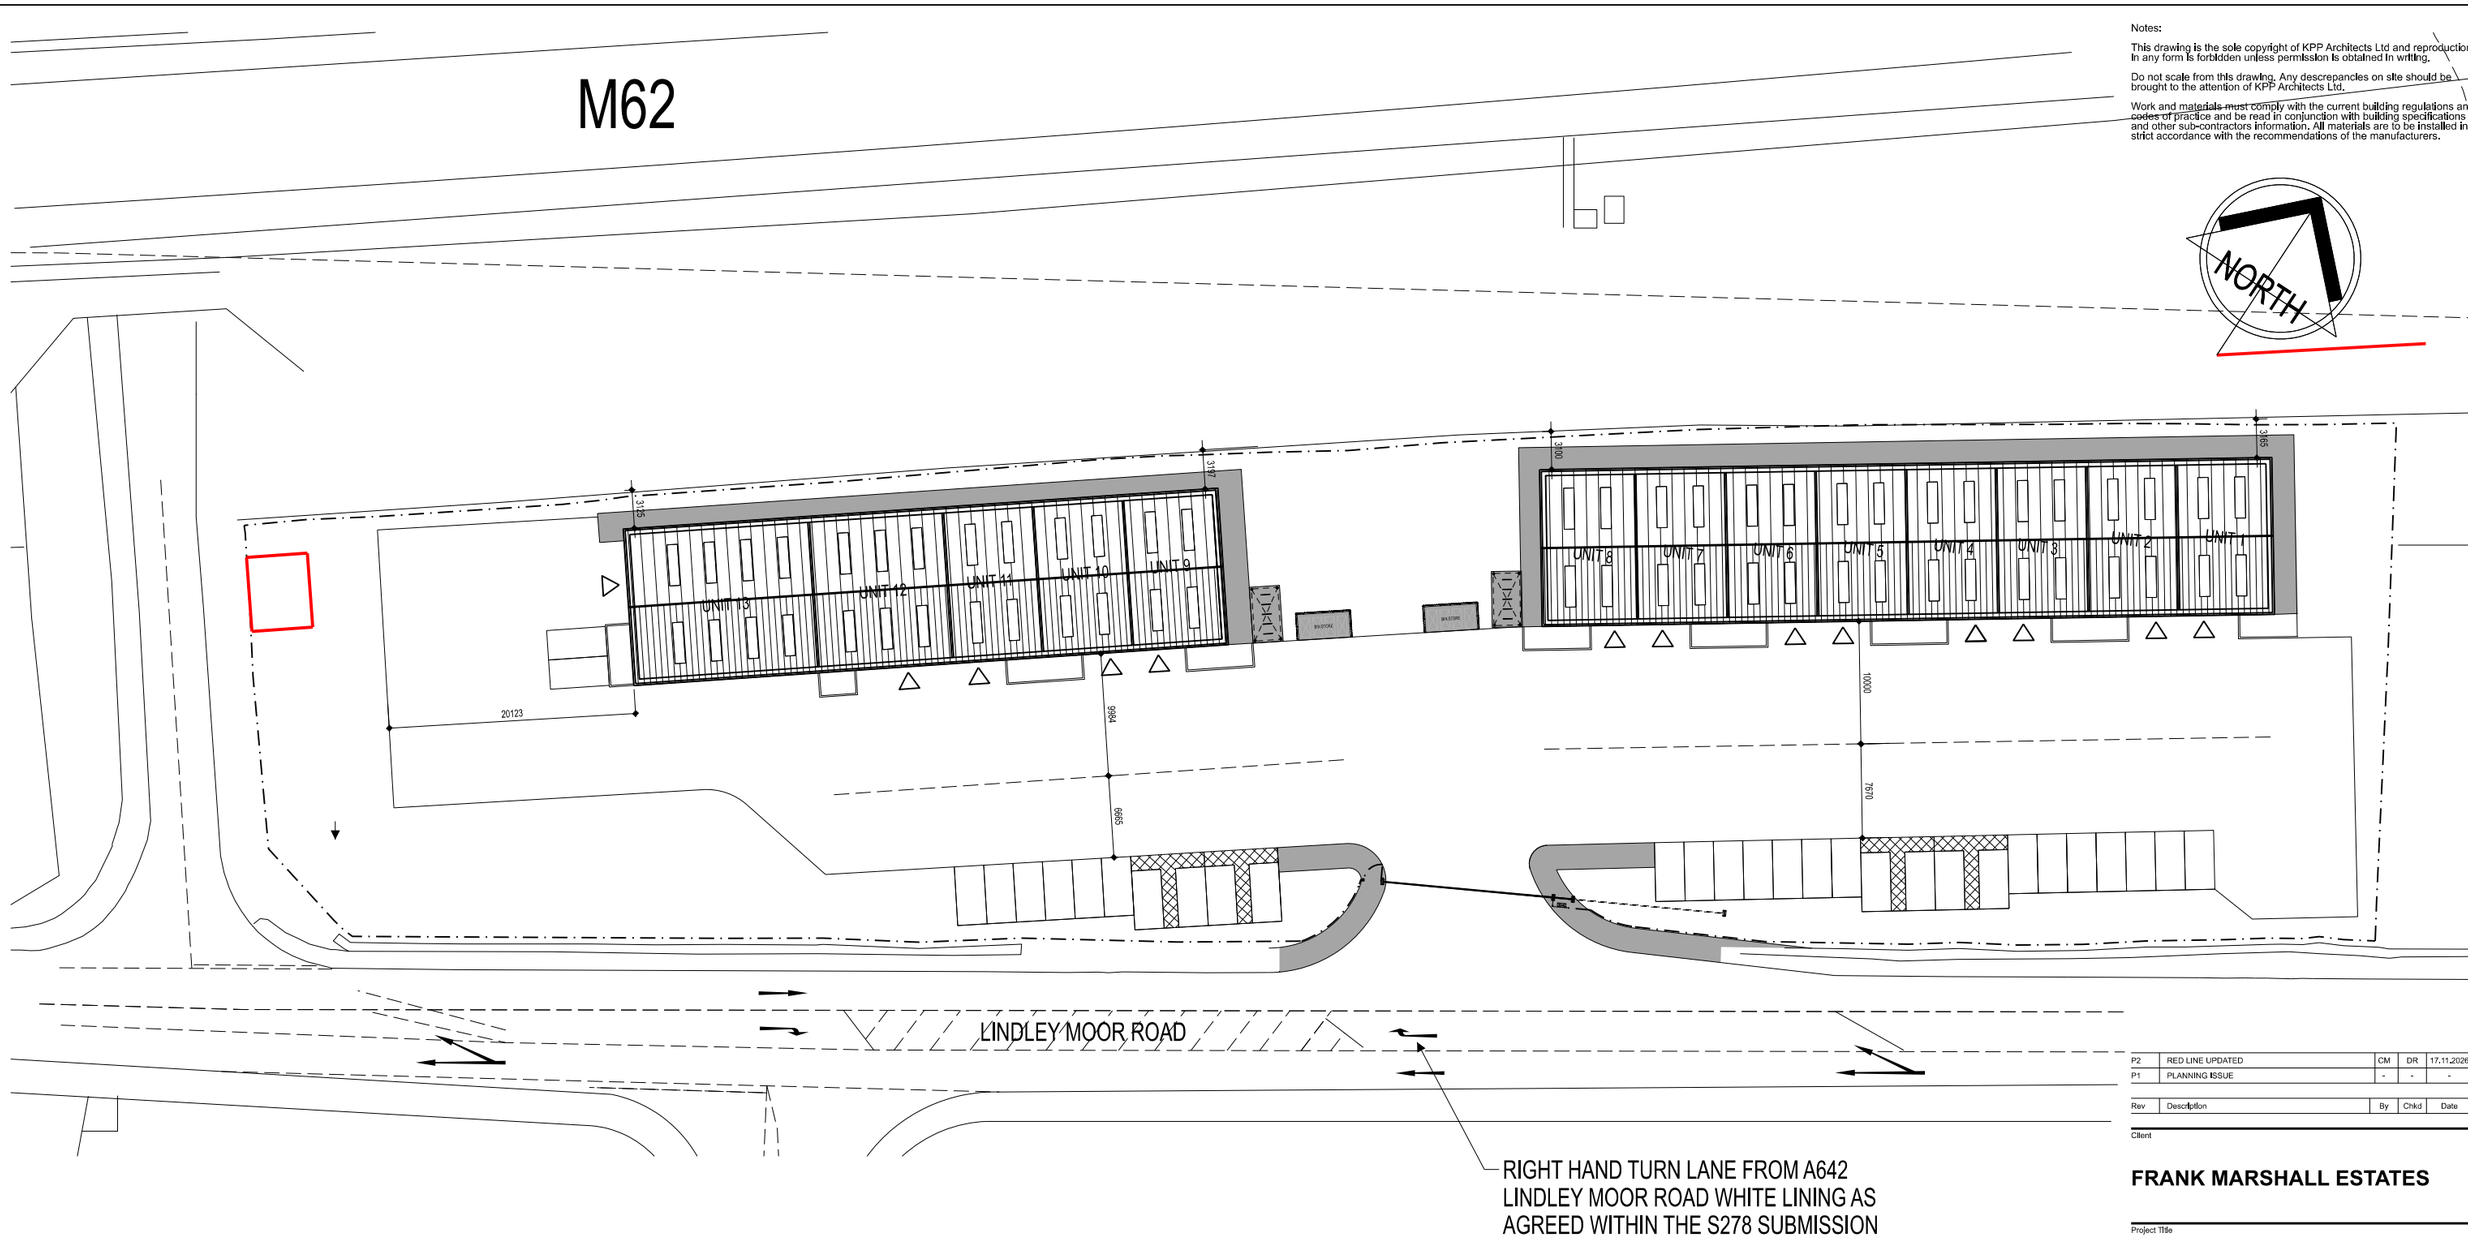


Notes:

This drawing is the sole copyright of KPP Architects Ltd and reproduction in any form is forbidden unless permission is obtained in writing.

Do not scale from this drawing. Any descrepancies on site should be brought to the attention of KPP Architects Ltd.

Work and materials must comply with the current building regulations and codes of practice and be read in conjunction with building specifications and other sub-contractors information. All materials are to be installed in strict accordance with the recommendations of the manufacturers.

Rev	Description	By	Chkd	Date
P2	RED LINE UPDATED	CM	DR	17.11.2026
P1	PLANNING ISSUE	-	-	-

Client

FRANK MARSHALL ESTATES

Project Title

WAPPY SPRINGS HUDDERSFIELD

Drawing Title

EXISTING SITE PLAN

KPP ARCHITECTS
Lodge House
12 Town Street
Horsforth, Leeds LS184RJ
T : +44 (0) 113 2390460
E : architects@kpp-leeds.co.uk
W : www.kpp-leeds.co.uk

Scale	Size	Date	Drawn	Checked
1:500	A3	OCT'26	DR	.

Status

PLANNING

KPP Job No	Rev
2278	**P2**

Number

2021