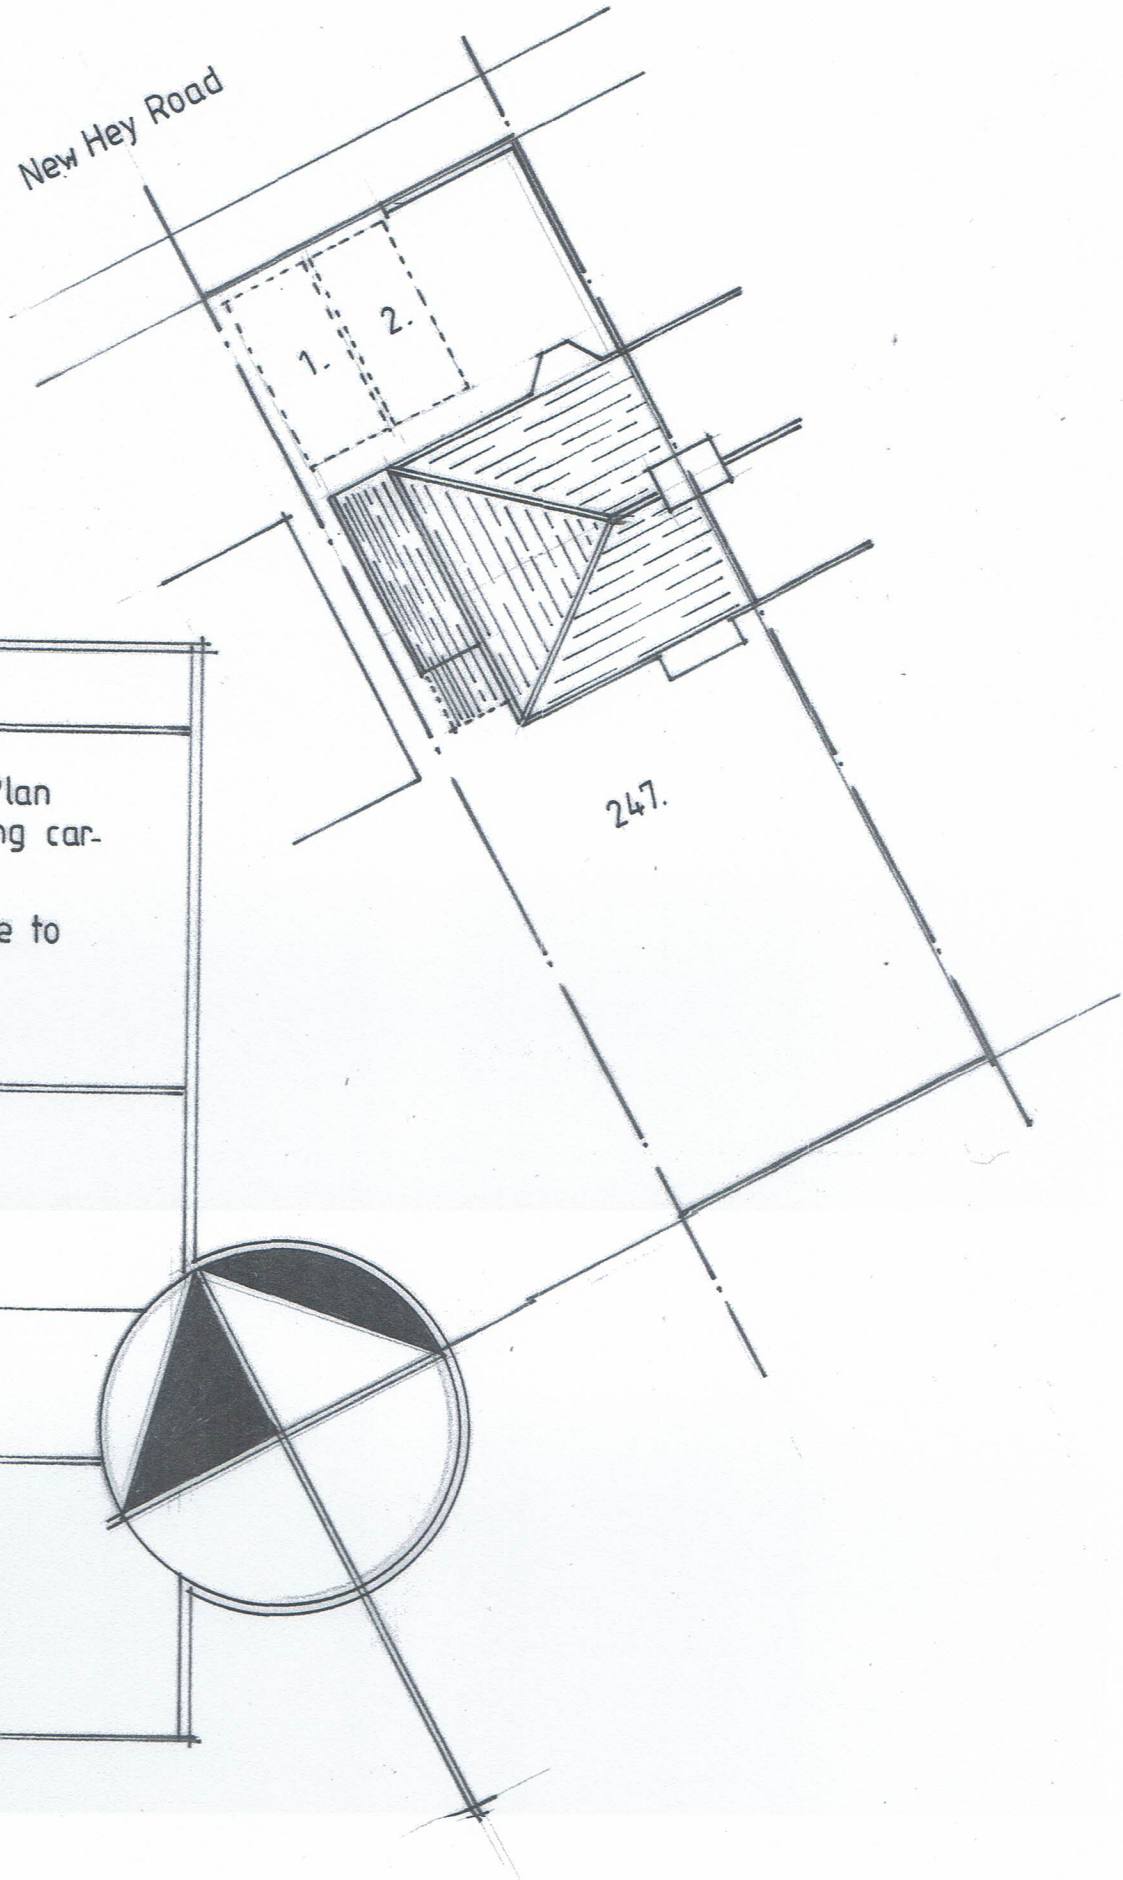


DESCRIPTION

Existing Site Plan showing existing car-parking &

Extended garage to rear.

SCALE

1 : 200

DRAWING NO.

105/10/2026