


PROPOSED South West Elevation
19 Gynn Lane, Honley

PROPOSED South East Elevation
19 Gynn Lane, Honley

PROPOSED North East Elevation
19 Gynn Lane, Honley

PROPOSED South West Elevation
19 Gynn Lane, Honley

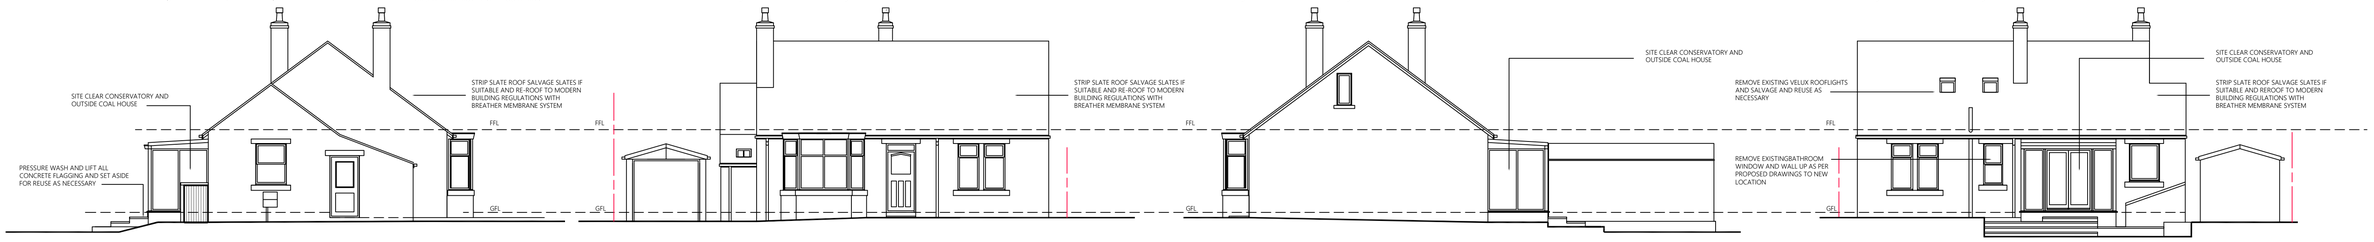


EXISTING South West Elevation
19 Gynn Lane, Honley


EXISTING South East Elevation
19 Gynn Lane, Honley

EXISTING North East Elevation
19 Gynn Lane, Honley


EXISTING South West Elevation
19 Gynn Lane, Honley

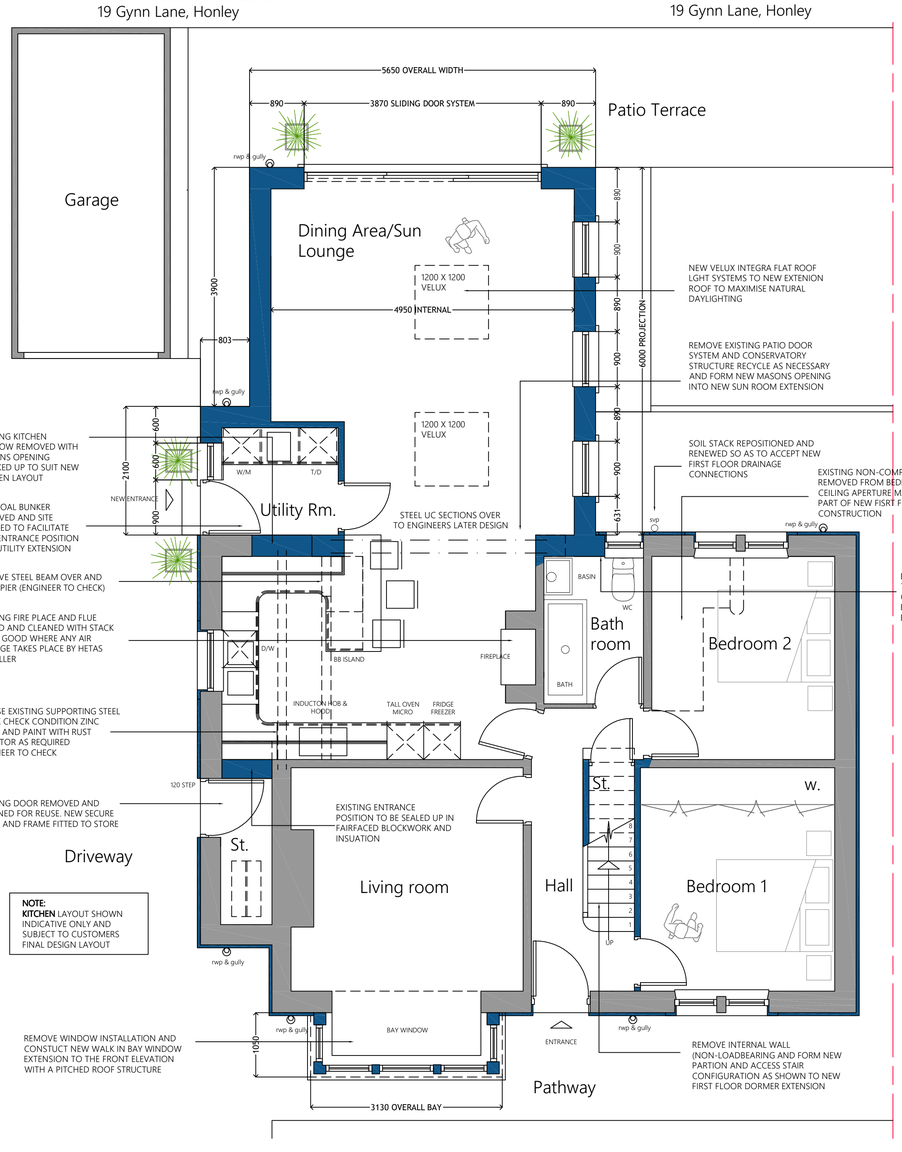

Proposed Ground Floor Plan
19 Gynn Lane, Honley

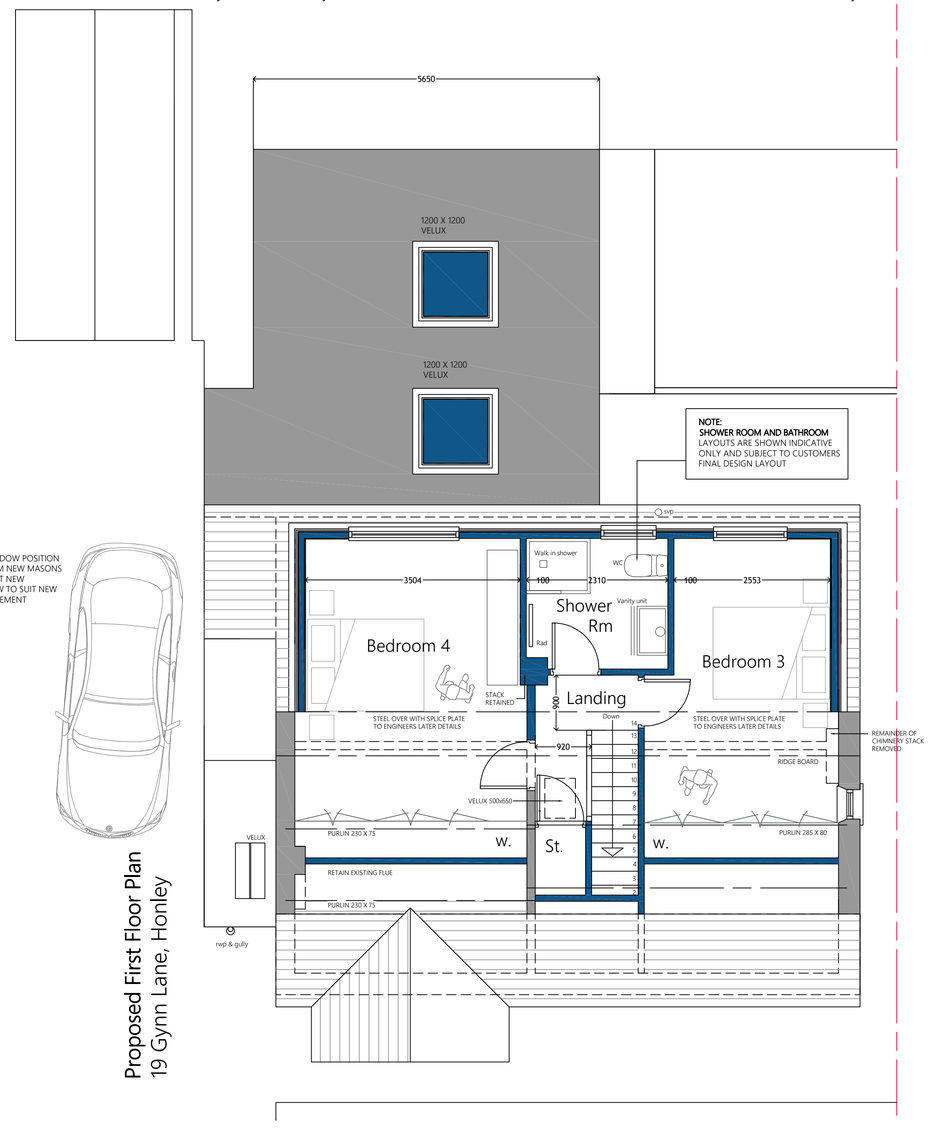

Proposed First Floor Plan
19 Gynn Lane, Honley

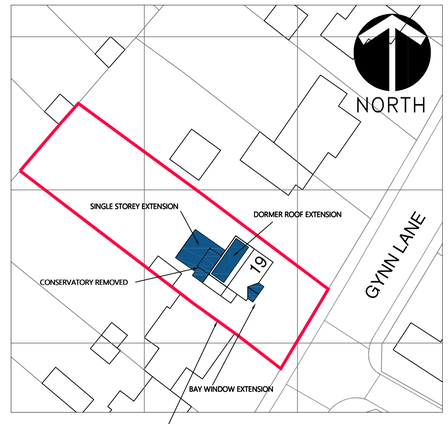

Block Plan 1:500

RED LINE SITE LOCATION

GENERAL NOTES:

1. THIS DRAWING SHALL BE READ IN CONJUNCTION WITH ALL RELEVANT STRUCTURAL AND MECHANICAL SERVICES DRAWINGS WHERE REFERENCED.

2. ALL MEASUREMENTS WHERE SHOWN TO BE CHECKED ON SITE AND VERIFIED PRIOR TO CONSTRUCTION AND ON SITE ASSEMBLY. THIS DRAWING IS COPYRIGHT AND PROPERTY OF DESIGN LINE AND SHALL NOT BE REPRODUCED OR COPIED IN ANY WAY WITHOUT PRIOR PERMISSION.
IF YOU HAVE RECIEVED THIS DRAWING IN PDF FORMAT NEVER ASSUME IT IS TO SCALE ALWAYS CHECK WITH THE AUTHOR.

3. PLEASE DO NOT SCALE FROM THIS DRAWING IF IN DOUBT ALWAYS ASK. FIGURED DIMENSIONS TO BE TAKEN IN PREFERENCE TO SCALED DIMENSIONS.

REV	BY	DATE	NOTE

Title

Proposed single storey rear and first floor dormer roof extension with bay window extension to front
19 Gynn Lane,
Honley, Holmfirth
HD9 6JY
Ingrida Gromek
Proposed Plans & Elevations

PLANNING 2026

Design Line Huddersfield Ltd.
62 Tom Lane, Crosland Moor
Huddersfield, W.Yorks HD4 5QQ
Telephone/Fax: 01484 644684
Mobile: 07830 151721
E-mail: info@designlinearchitectural.co.uk

Date	Drawn	Checked	Rev
Oct 2026	SB	SB	
Scale	Project No.	Drg. no.	
1:100 / 50	DL978	02	