
1:500

5m 10m 20m 30m 40m 50m

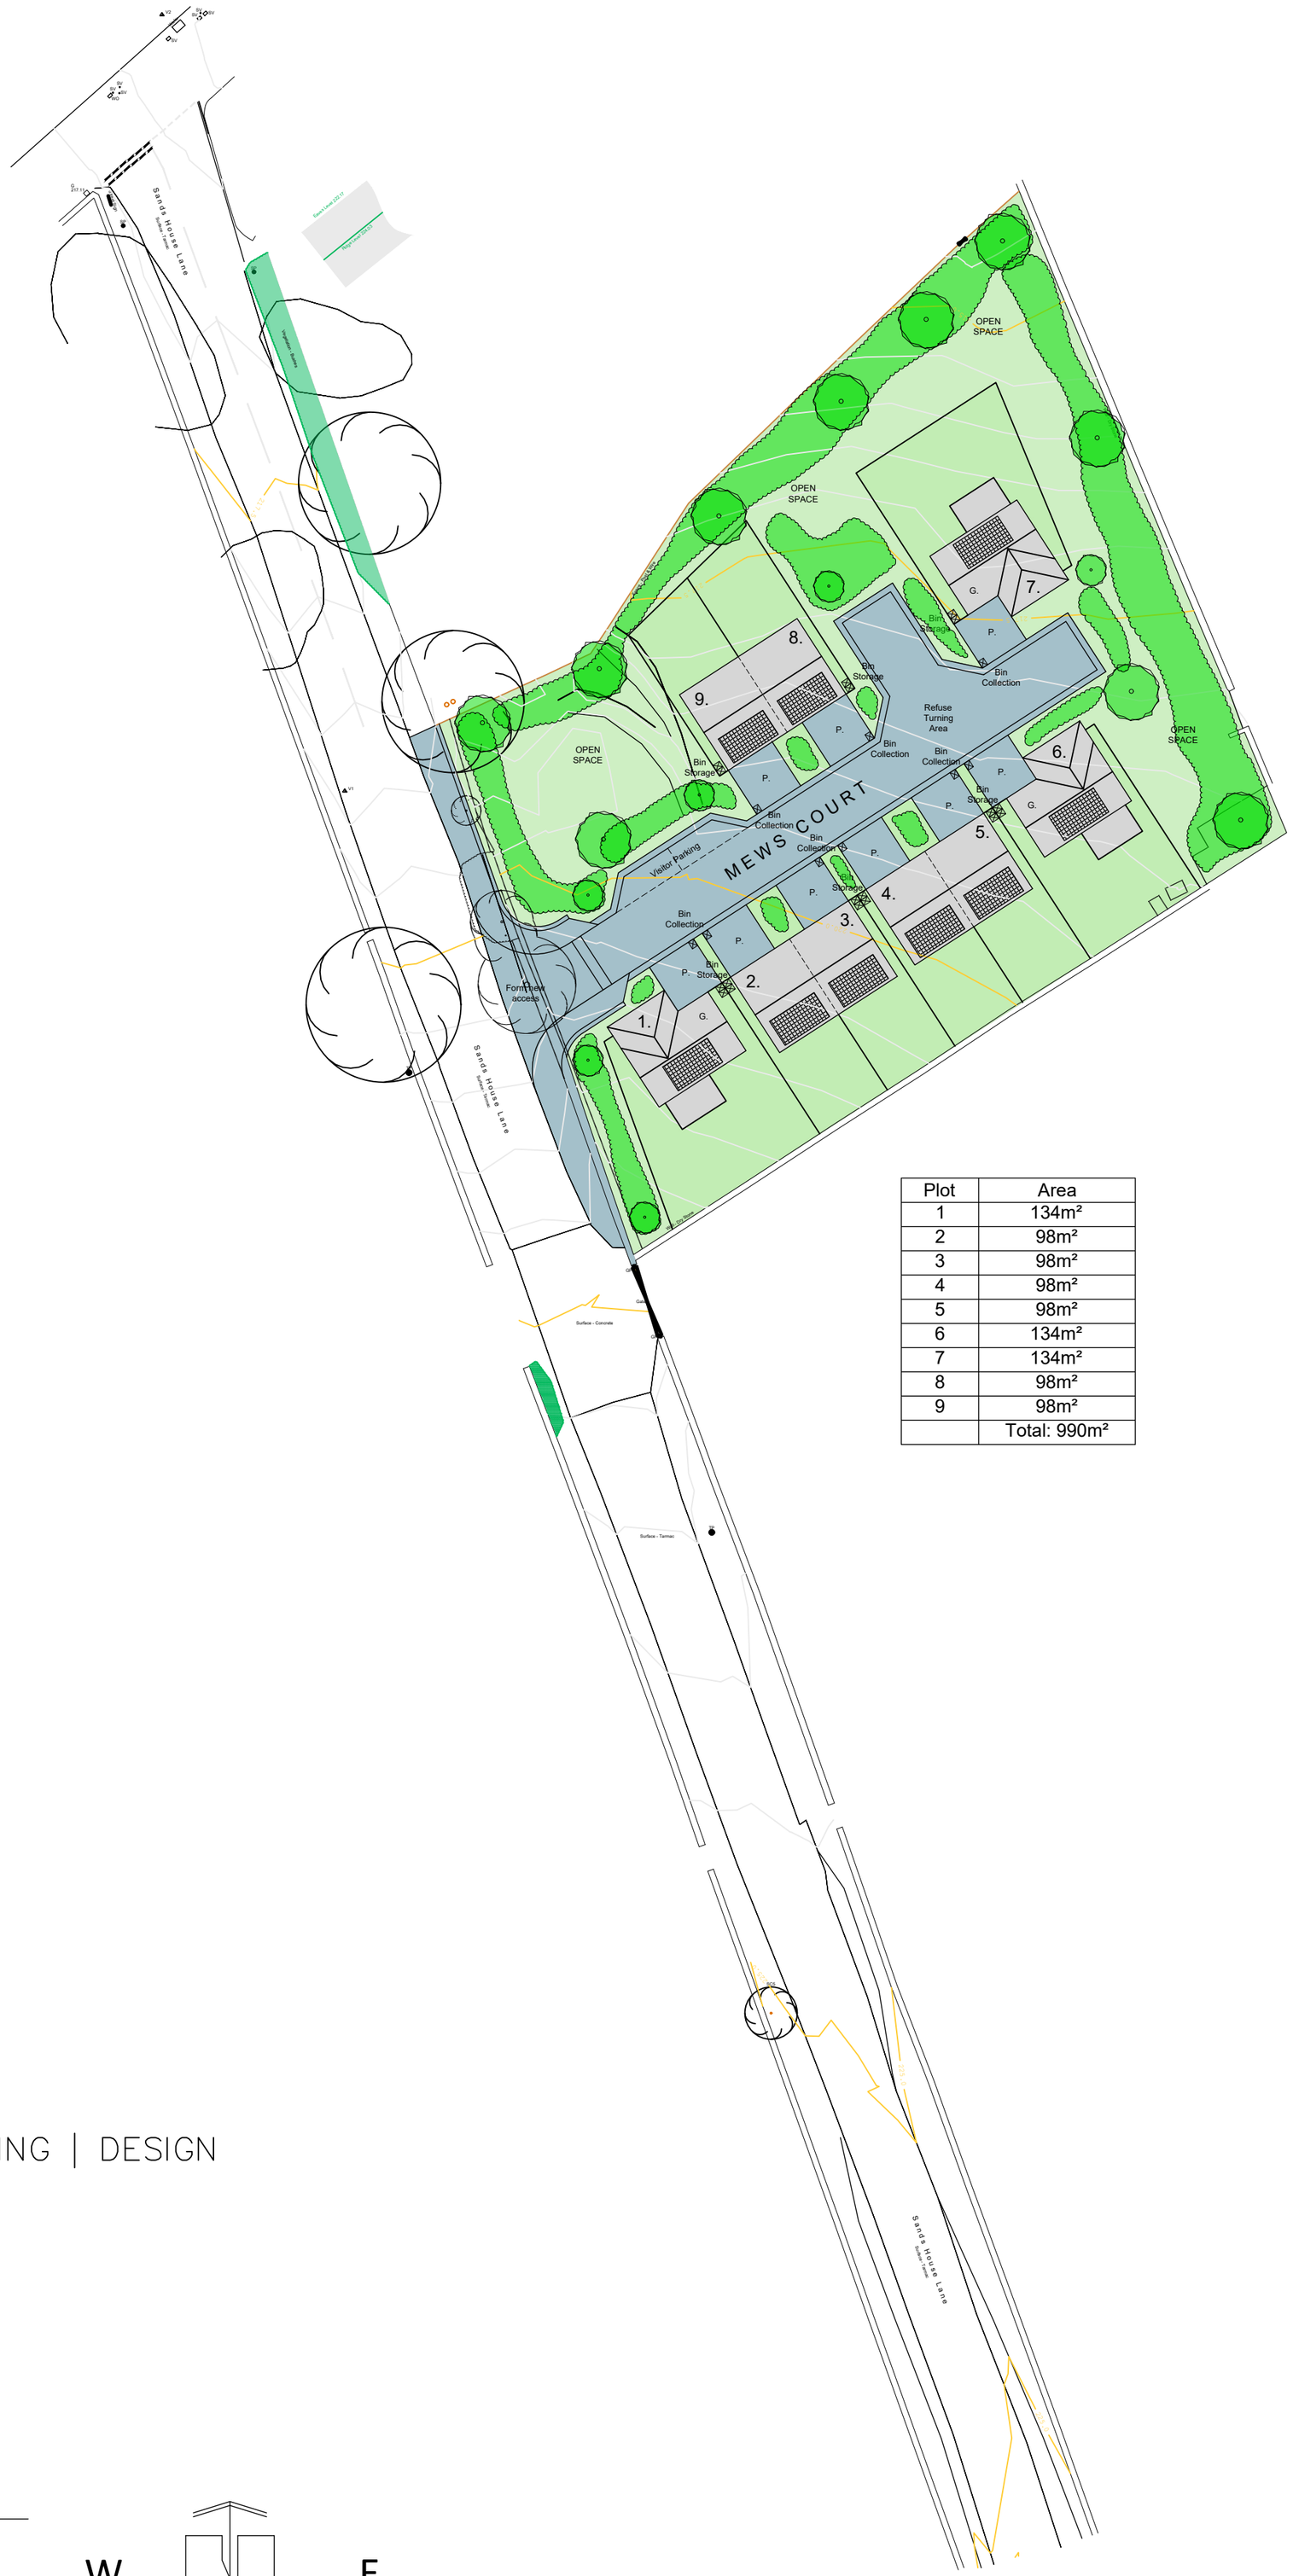

Plot	Area
1	134m²
2	98m²
3	98m²
4	98m²
5	98m²
6	134m²
7	134m²
8	98m²
9	98m²
	Total: 990m²

PAUL MATTHEWS ARCHITECTURAL Ltd

ARCHITECTURE | PLANNING | DESIGN


Malkin Farm
Brow Lane
Holmfirth
HD9 2RJ
07946872499
paul@paulmatthewsarchitectural.co.uk
www.paulmatthewsarchitectural.co.uk

Company Registration Number: 09898149 – Company Registered in England and Wales

Project
Residential Development on land to East of Sands House Lane, Crosland Hill, Huddersfield, HD4 7AE.

Client
Mr P Mitchell

Drawing Title/Issue
Proposed Site Plan

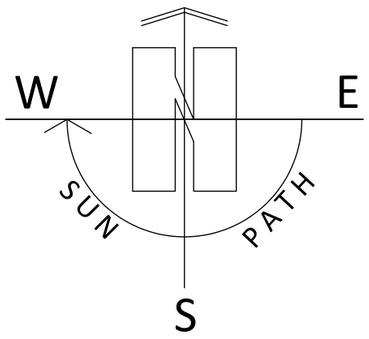

scale	date	sheet size	dwg. no.
1:500	09/2026	A2	26/1324/04