

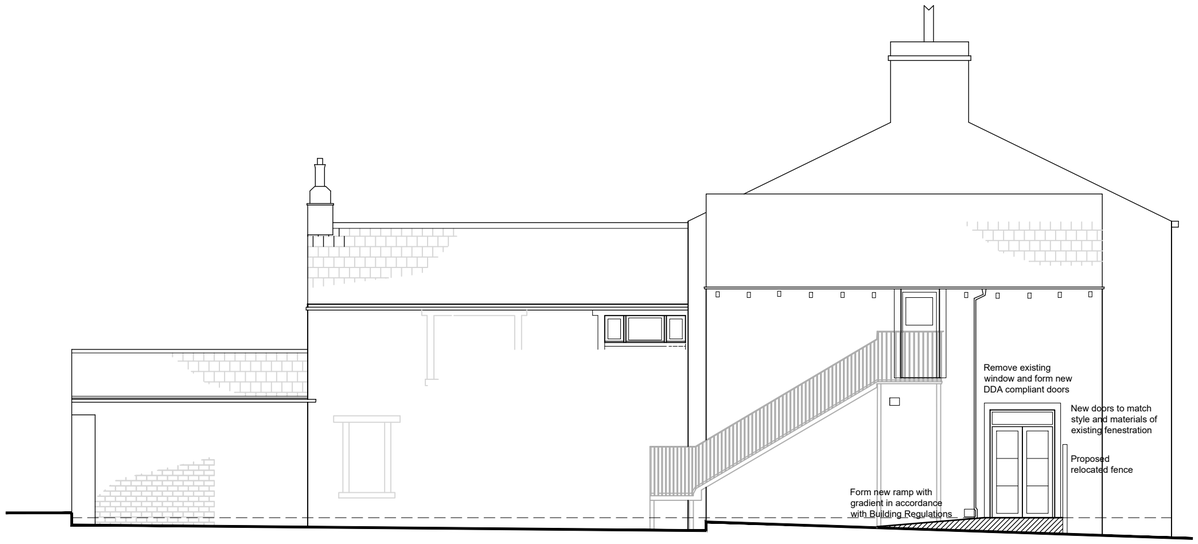


West Facing Elevation

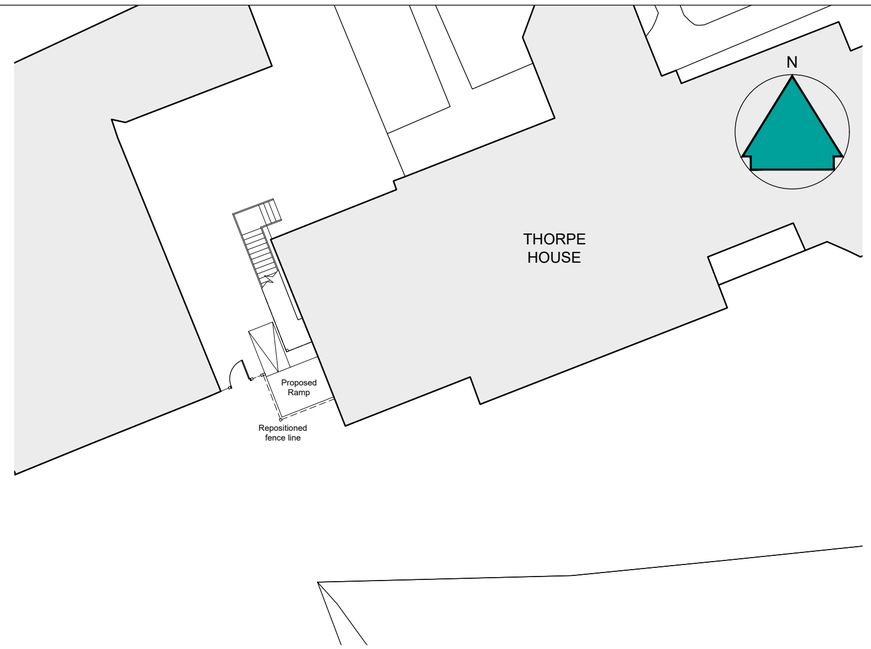

Block Plan at 1:200

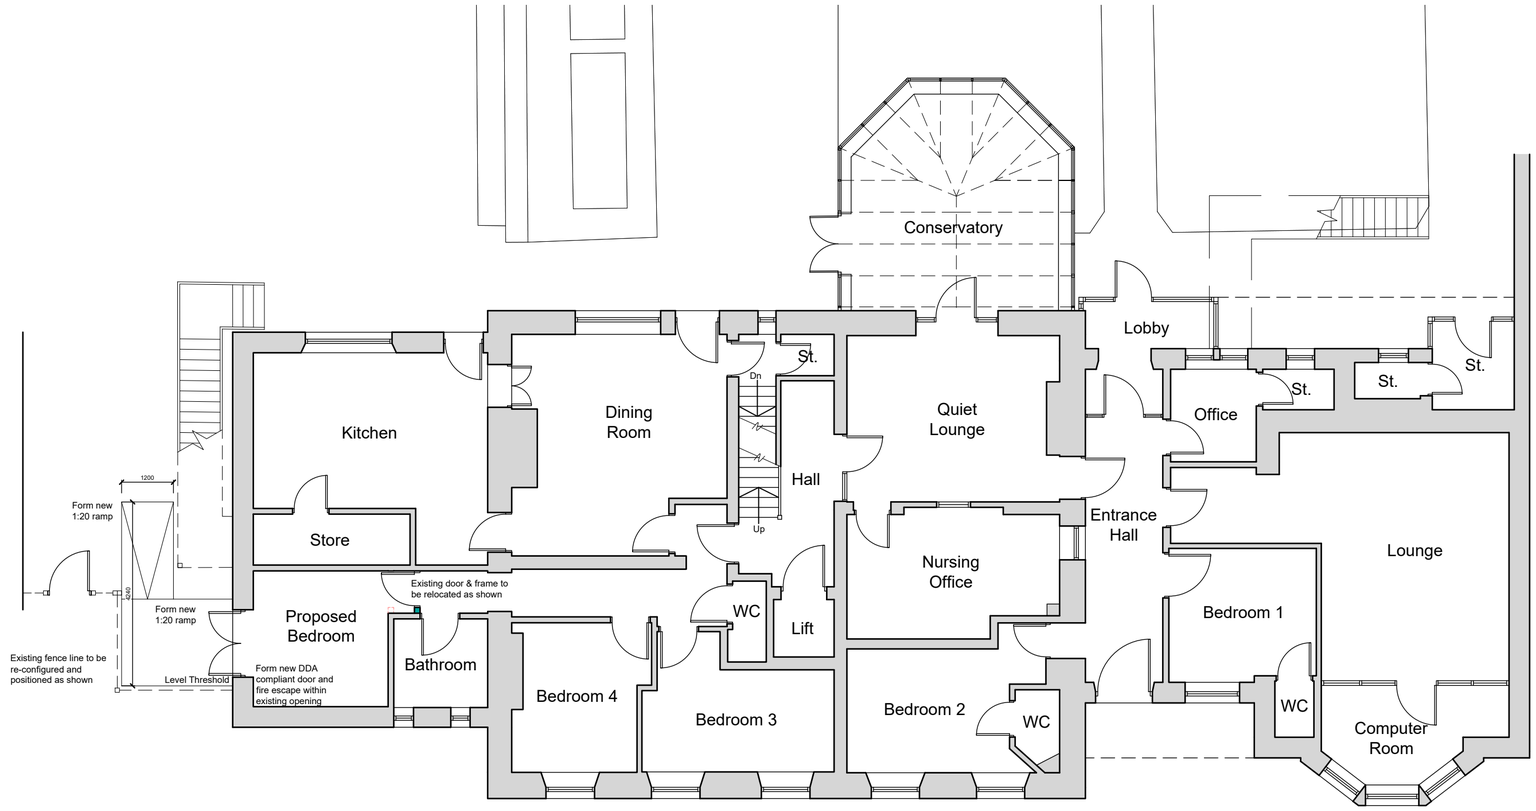

Ground Floor Plan

1:100 0 2 4 6 8 10 m

NOTES

This drawing has been prepared specifically for the purpose of obtaining Planning and or Building Regulations Approval. Its suitability for other purposes without additional supplementary details and specifications cannot be guaranteed.

All dimensions are to be checked on site, any discrepancies are to be reported to the designer before work commences. Use only figured dimensions.

All structural components shown are indicative only. Details / calculations of structural members are to be provided by the Structural Engineer.

This drawing is not to be copied or divulged to a third party without written permission.

Key:

- Existing Beams
- Proposed beams
- Removed Structure
- Existing Walls
- Proposed Walls

Heneghan ARCHITECTURE
enquiries@heneghanarchitecture.com
www.heneghanarchitecture.com

Revisions

P01	Preliminary Issue	24.09.26
P02	Client Amendment	29.09.26
P03	Amendments	27.10.26

Project:

Internal Alterations and Formation of External Ramp

at 1 Thorpe House Court
Almondbury
Huddersfield

for Thorpe House Specialist
Adult Mental Health Unit LTD

Proposed Plans and Elevations

Purpose of issue: PLANNING

Drawn	CD
Date	Sept 2026
Scales	1:100 @ A2
Drawing No.	2647-0301-P03