
iDprojects

ELEVATIONS AS EXISTING & AS PROPOSED

PROPOSED DECKING ALTERATIONS
4 INKERMAN COURT, DENBY DALE, HUDDERSFIELD, HD8 8XA
DWG No. 713–A03 rev––
SCALE 1:50@A3 OCTOBER 2026


REV	DATE	ITEM	AUTH



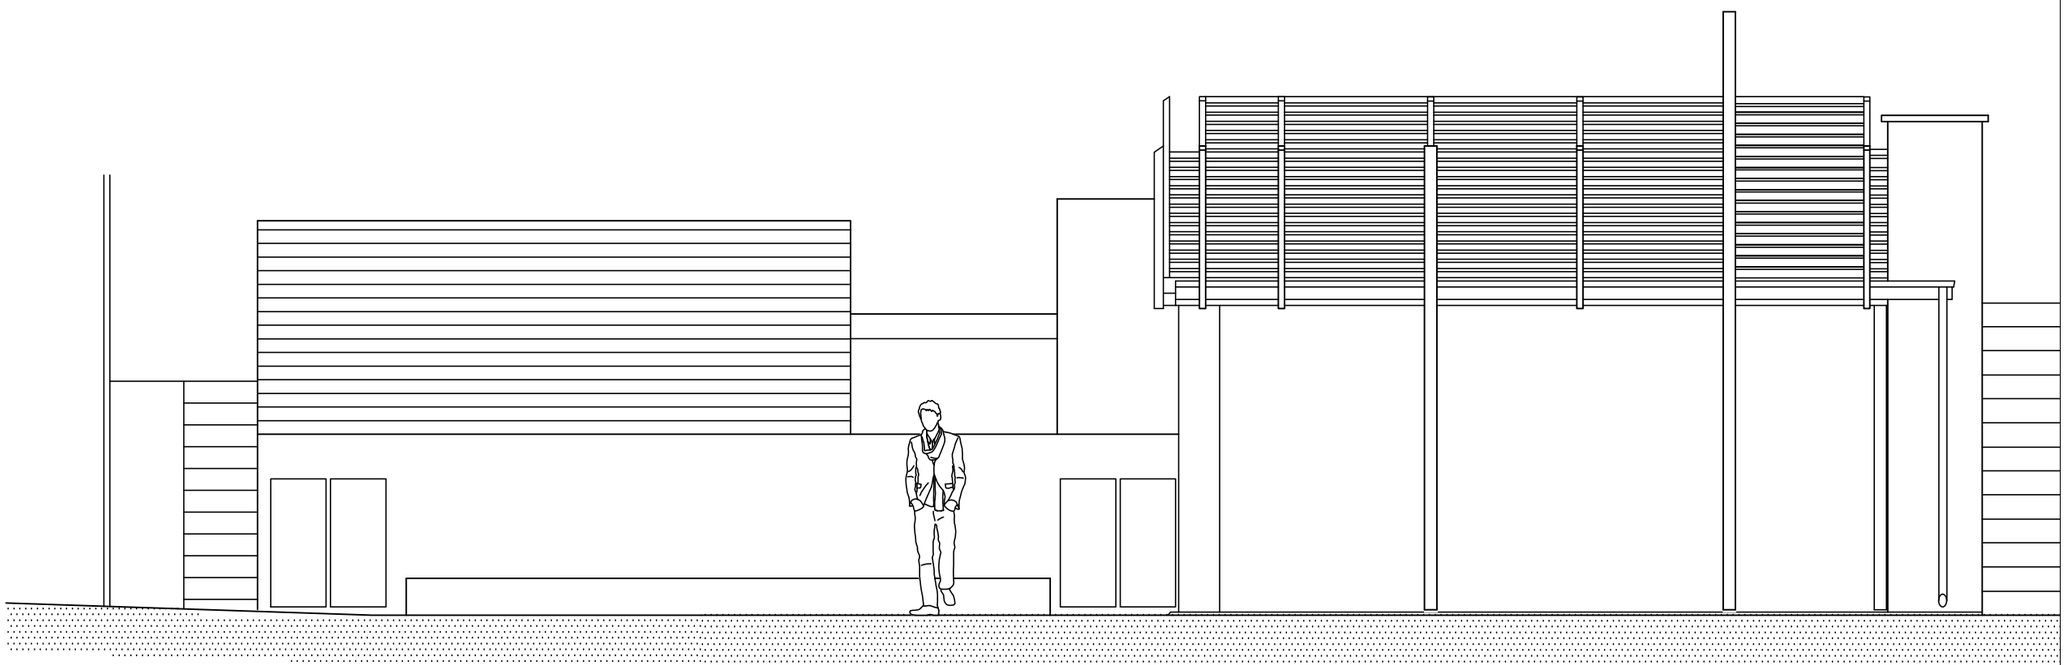

EXISTING PHOTOGRAPH

EAST ELEVATION (AS EXISTING)

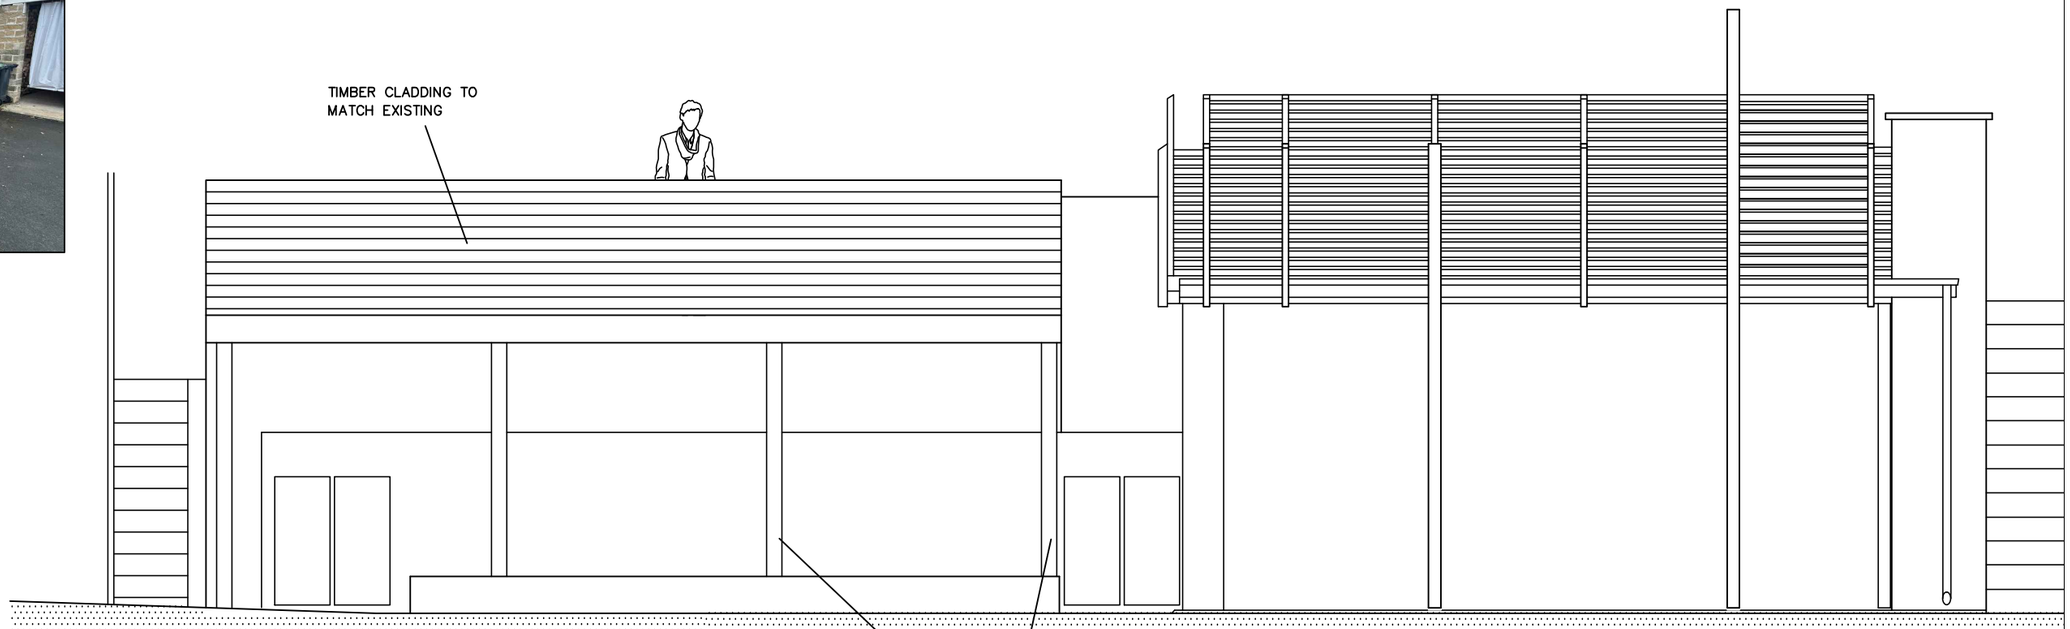

EAST ELEVATION (AS PROPOSED)