
iDprojects


ELEVATIONS & SECTION AS EXISTING & AS PROPOSED

PROPOSED DECKING ALTERATIONS
4 INKERMAN COURT, DENBY DALE, HUDDERSFIELD, HD8 8XA
DWG No. 713–A02 revA
SCALE 1:50@A3 OCTOBER 2026

REV	DATE	ITEM	AUTH
A	03/11/26	REDRAWN	iD

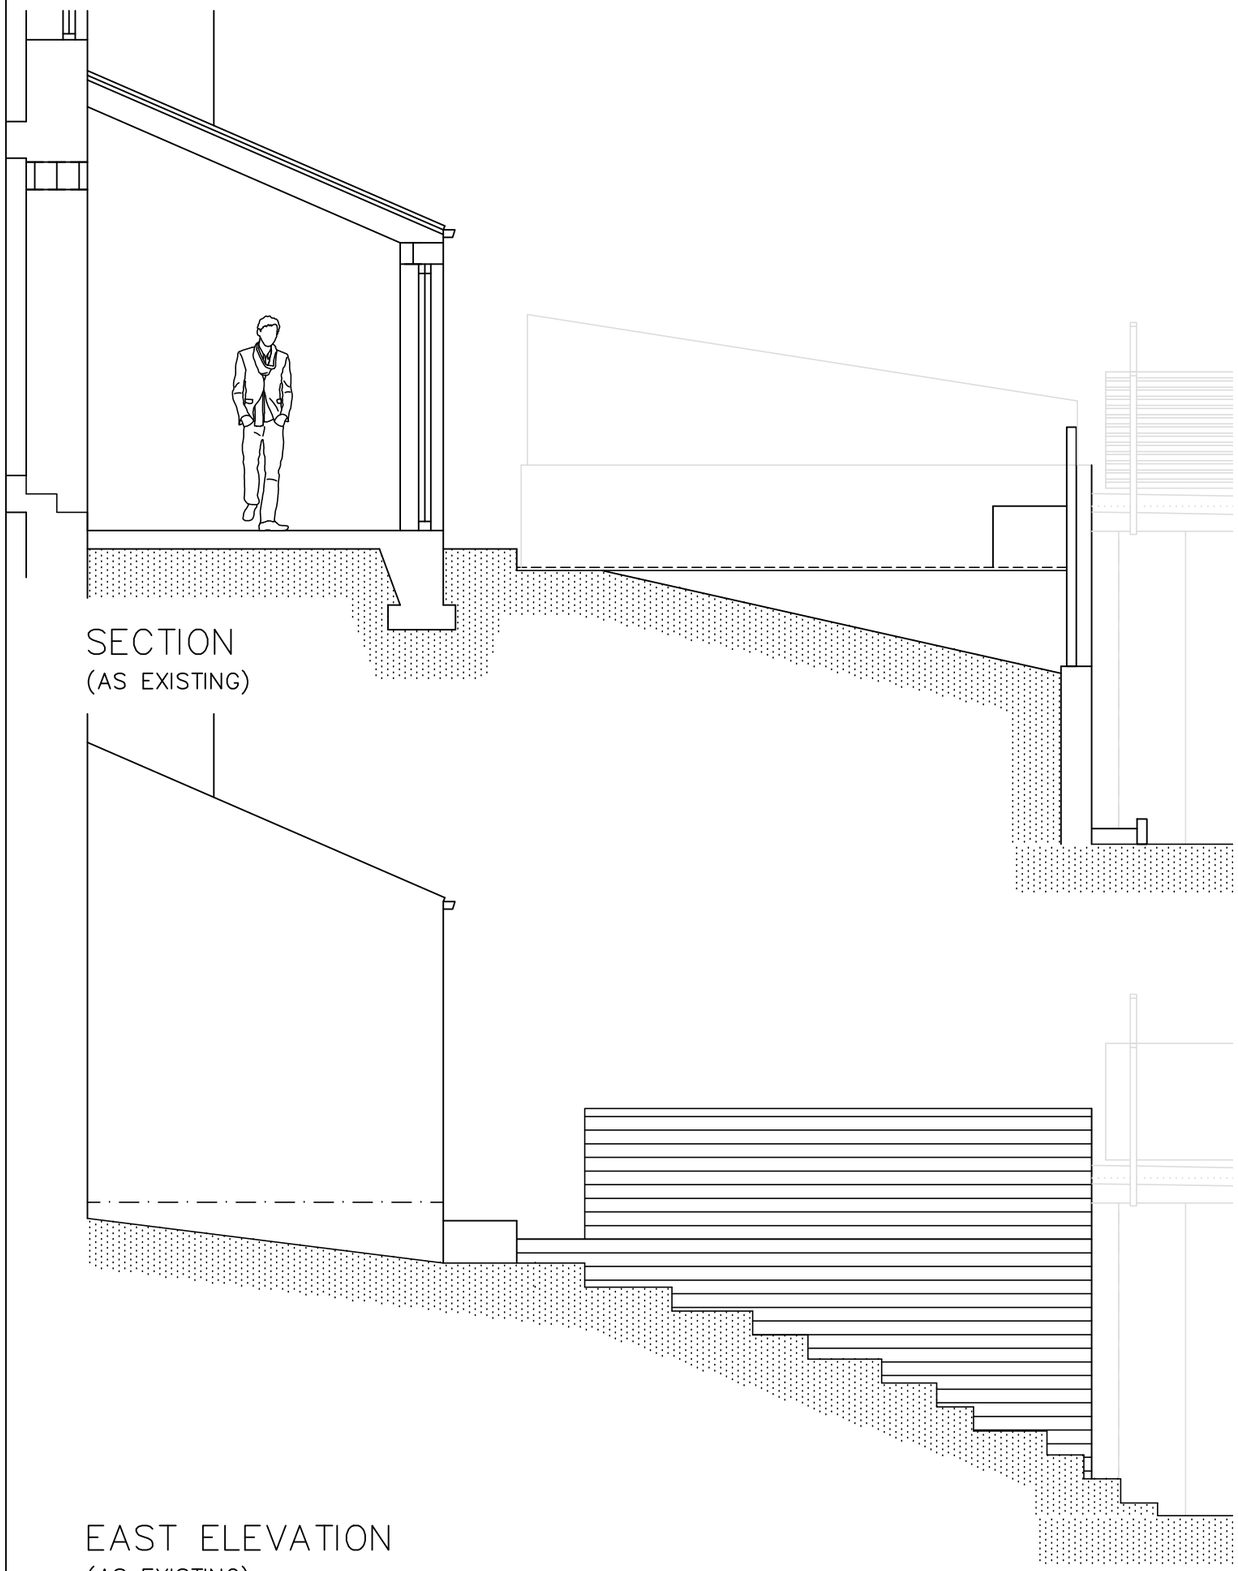

SECTION
(AS EXISTING)

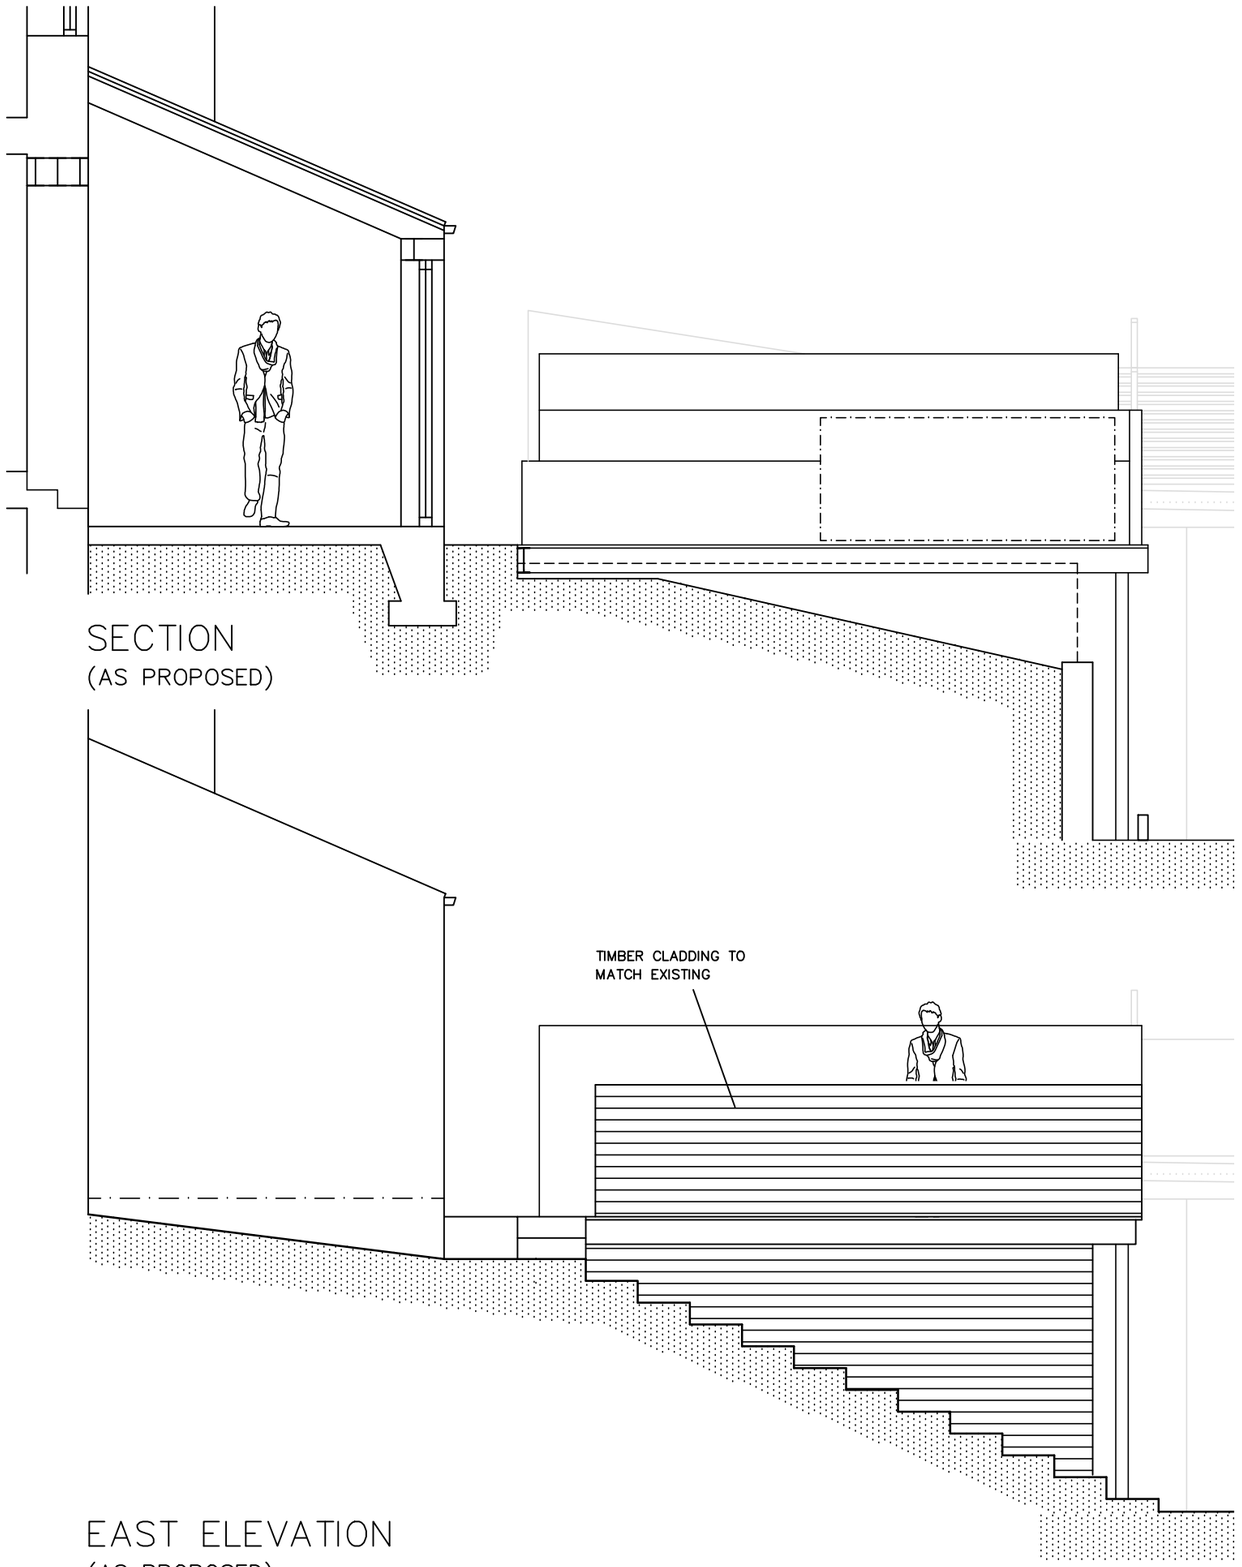

SECTION
(AS PROPOSED)

EAST ELEVATION
(AS EXISTING)

EAST ELEVATION
(AS PROPOSED)