
iDprojects

SITE BOUNDARY TREATMENTS

PROPOSED GARAGE CONVERSION
11a ROYDHOUSE, SHELLEY, HD8 8LR
DWG No. 705–A04 rev––
SCALE 1:100@A3 OCTOBER 2026


REV	DATE	ITEM	AUTH

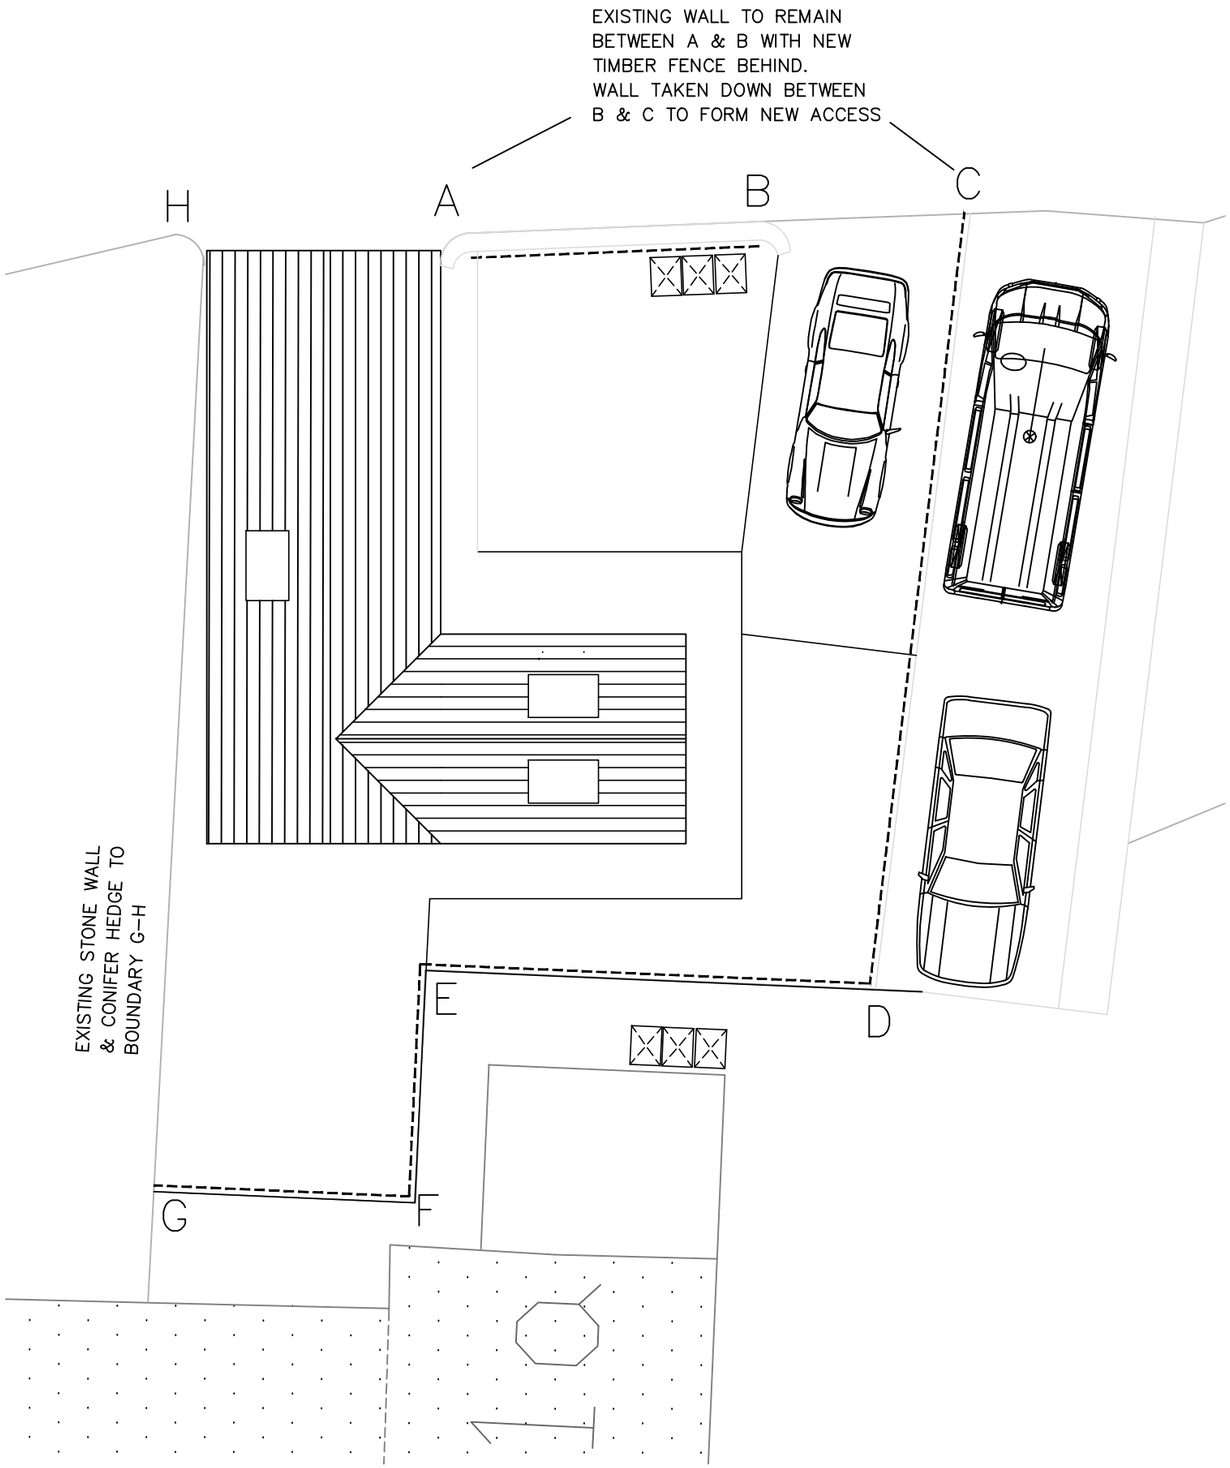


SITE PLAN AS PROPOSED

EXISTING PHOTOGRAPH – POINTS C/B/A



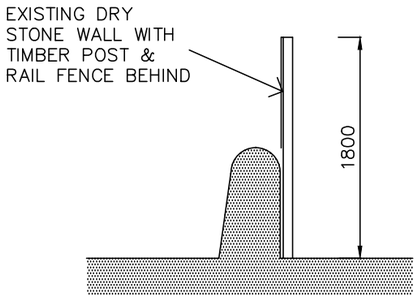

DETAIL A – B

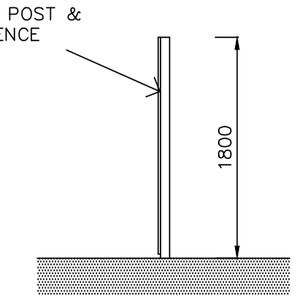

DETAIL C – G

EXISTING PHOTOGRAPH – POINTS G/H

