
Existing Site layout

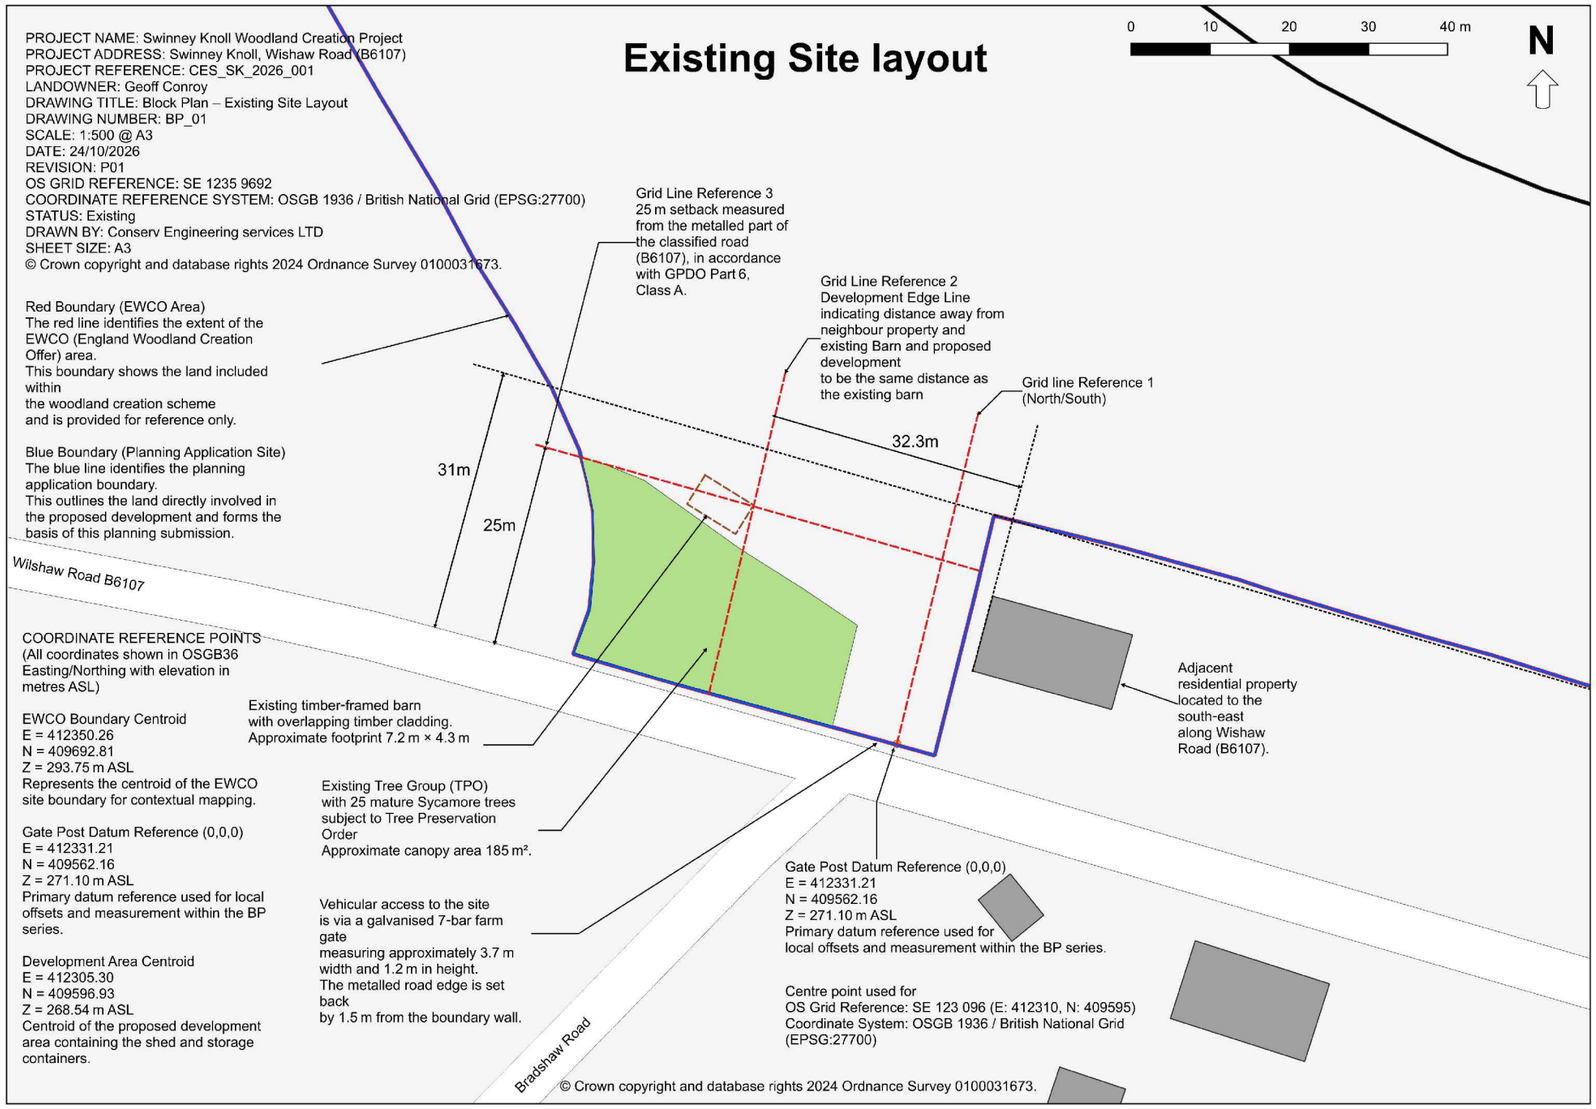

General Notes

All dimensions in (m)

Block Plans (BP) have been generated and scaled within QGIS and incorporated into this Revit Drawing set as immage based references. The scale bar shown on all Block Plans should be used as the primary scale reference

Revision History:

REV	DATE	DESCRIPTION	DRAWN

Drawing Sheet Set

A201 North Elevation
A202 South Elevation
A203 East Elevation
A204 West Elevation

BP02 Proposed Site Layout
BP03 Overall Site Layout
LP01 Location Plan North
LP02 Location Plan East
LP03 Location Plan South
LP04 Location Plan West

Conserv Engineering Services LTD

Engineering Consultants

Project Name: **Swinney Knoll Woodland Creation**			Project Reference **CES_2026_SK**
Drawing Title: **Existing Site Plan**			Drawing Number **BP01**
Date : **31/10/2026 08:10:12**	Size **A3**	Status: **Planning Submission**	Scale :