
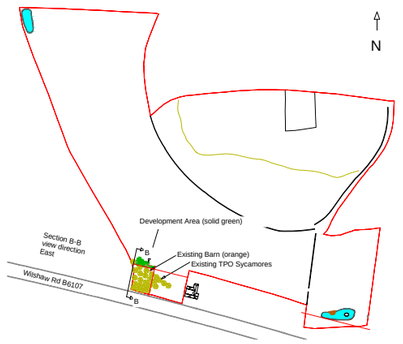


Location Plan: EAST 1:5000

proposed barn (permitted development shown for context only
side elevation of barn visible from the east
Proposed livestock handling pen shown for context only
position directly behind the container

20ft and 40ft corrugated steel containers are hidden in this view
Container located directly infront of the barn when viewed from the east
External finish RAL 6007 (green) / RAL 8017 (brown) to minimise visual impact

Individual is located on the Rd side curb
and is measuring 1.82m

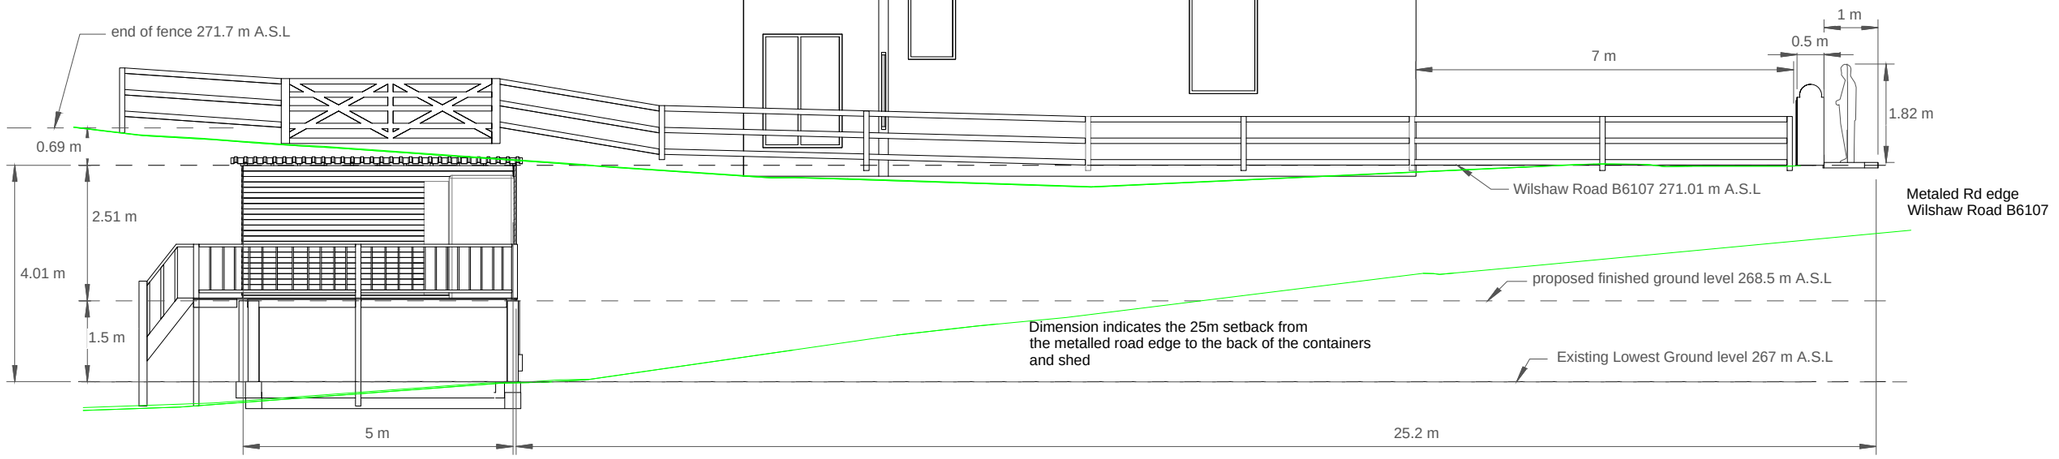

B B

East Elevation 1:100

Section B-B East

General Notes

All dimensions in (m)

Existing TPO trees are removed from the elevation for visual clarity
for the development area, and are Incuded on the Location Plan.
The Existing Barn is also included in the Location plan (orange)
The Delepment area is indicated in (solid green)
All level lines are (A.S.L) Above Sea Level

nd levels indicated are the highest level at the fence
he for the lowest level at the west end of the development
e existing barn

Revision History:

REV	DATE	DESCRIPTION	DRAWN

Drawing Sheet Set

A201 North Elevation

A203 East Elevation
A204 West Elevation
BP01 Existing Site Layout
BP02 Proposed Site Layout
BP03 Overall Site Layout
LP01 Location Plan North
LP02 Location Plan East
LP03 Location Plan South
LP04 Location Plan West

Conserv Engineering Services LTD

Engineering Consultants

Project Name: **Swinney Knoll Woodland Creation**

Project Reference **CES_2026_SK**

Drawing Title: **East Elevation**

Drawing Number **A202**

Date : **31/10/2026 12:02:56**

Size **A3**

Status: **Planning Submission**

Scale : **As indicated**