
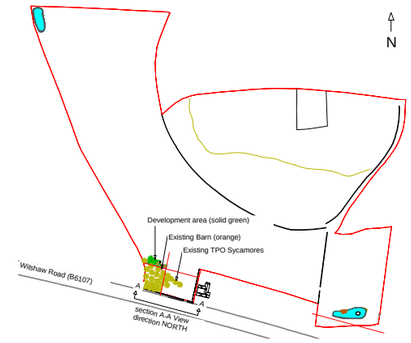


Location Plan NORTH: 1:5000

Proposed Shed (permitted development)
Seen from the north direction the shed is located upto the west face of the storage containers.

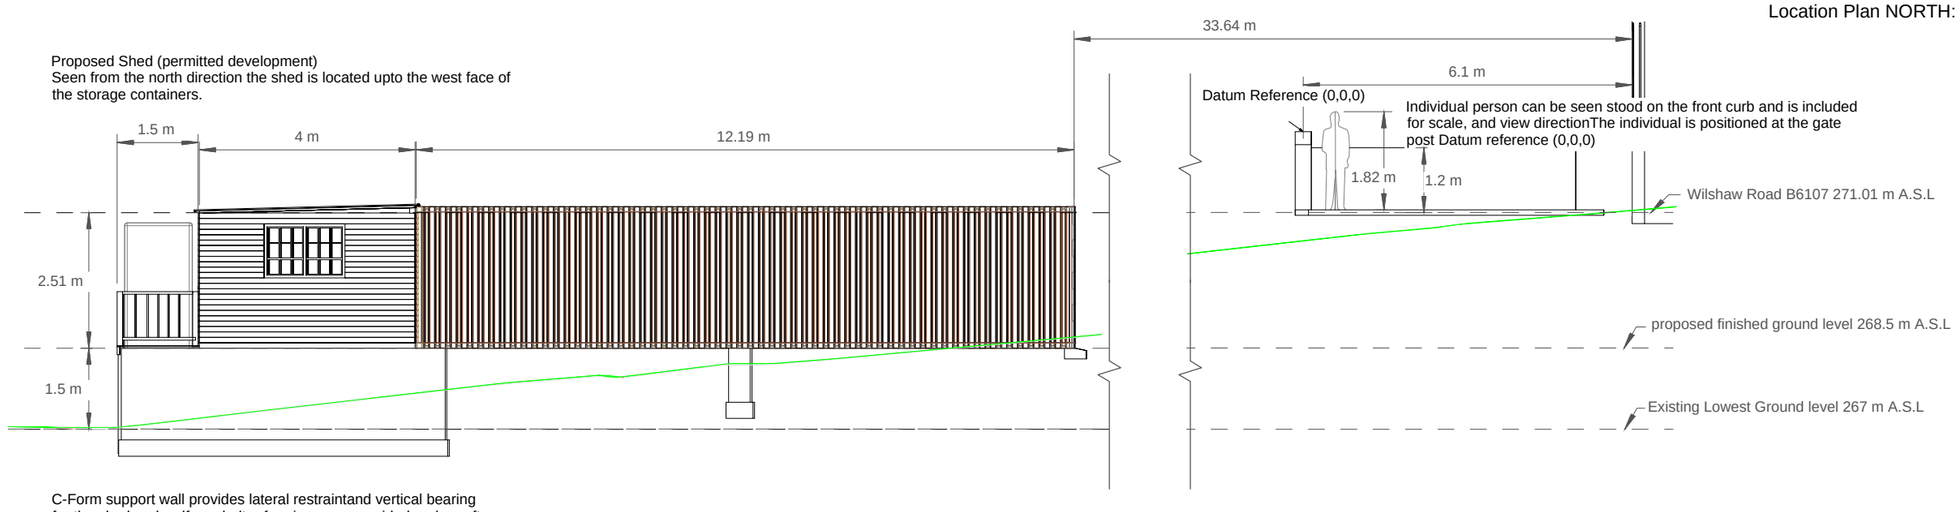

C-Form support wall provides lateral restraintand vertical bearing for the shed and welfare shelter forming an open sided undercroft west side

North Elevation 1:100

A — **Section A-A** — A

General Notes

All dimensions in (m)

Existing TPO trees are removed from the elevation for visual clarity for the development area, and are Incuded on the Location Plan.
The Existing Barn is also included in the Location plan (orange)
The Delepment area is indicated in (solid green)
All level lines are (A.S.L) Above Sea Level

Section A-A has section break at the development edge which is the The existing ground level indicated is on the 25m setback

Location Plan indicates the view direction for the Elevation Section

Revision History:

REV	DATE	DESCRIPTION	DRAWN

Drawing Sheet Set

A202 South Elevation
A203 East Elevation
A204 West Elevation
BP01 Existing Site Layout
BP02 Proposed Site Layout
BP03 Overall Site Layout
LP01 Location Plan North
LP02 Location Plan East
LP03 Location Plan South
LP04 Location Plan West

Conserv Engineering Services LTD

Engineering Consultants

Project Name: **Swinney Knoll Woodland Creation**

Project Reference **CES_2026_SK**

Drawing Title: **North Elevation**

Drawing Number **A201**

Date : **31/10/2026 12:02:05**

Size **A3**

Status: **Planning Submission**

Scale : **As indicated**