

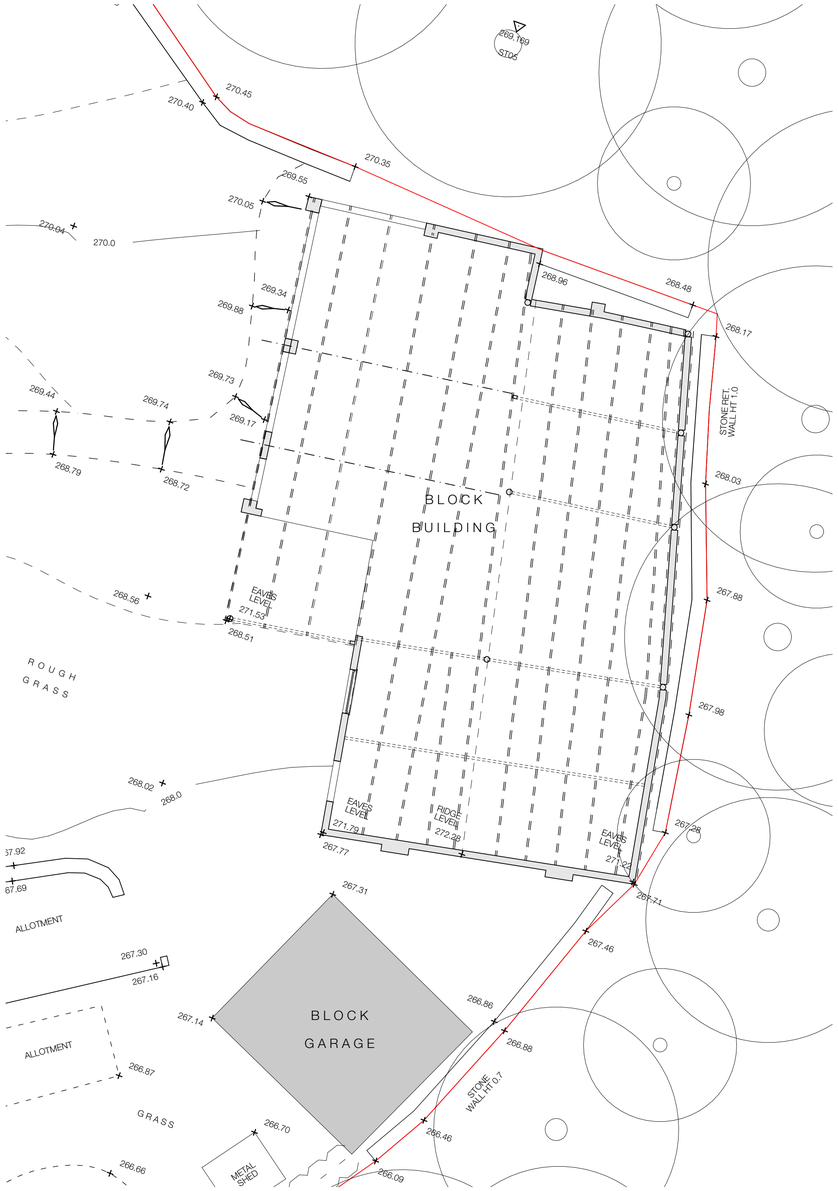



Existing Ground Floor Plan - 1:100

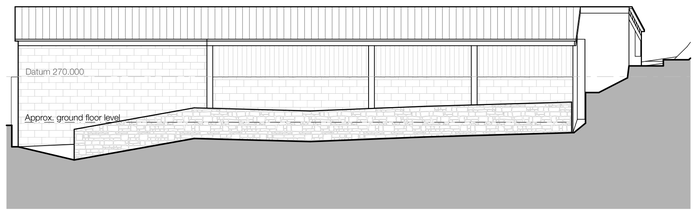


Existing North Elevation - 1:100

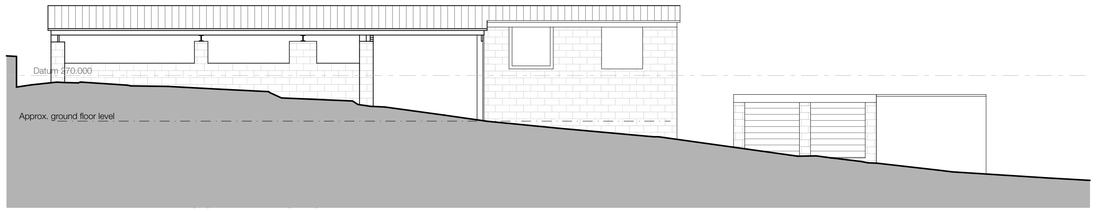

Existing East Elevation - 1:100

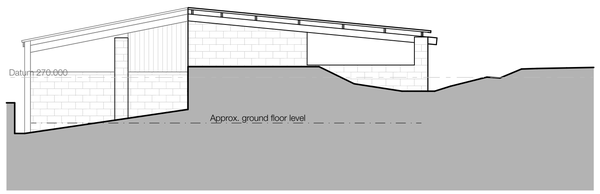

Existing South Elevation - 1:100

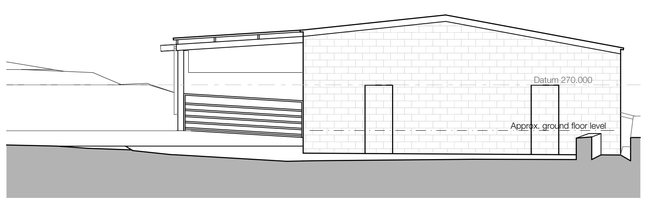

Existing West Elevation - 1:100

Notes

Do not scale from drawing, use figured dimensions only.

All dimensions must be checked and verified on site prior to commencement of work and Architect to be notified of any discrepancies.

This drawing is intended to permit overall scheme proposals only and cannot be used for construction purposes without further information.

Rev	Description	Drawn	Date
•	Drawing created.	EB	07.10.26

N

Scale 1:100
0 3000 6000mm

Client
Ms Jacqueline Duns

Site Address
Land adj to 9 Top O' Th' Bank,
Thurstonland, Huddersfield, HD4 6XZ

Project Description
New Detached Dwelling

Status
Planning

Date	Drawn	Checked
October 2026	EB	MAL

Drawing
Existing Plans & Elevations

Scale @ A1
1:100

Drawing No.
3503 (0-) 08

Revision
-

ONE17 DESIGN
THE DYEHOUSE, ARMITAGE BRIDGE
HUDDERSFIELD, WEST YORKS HD4 7PD
T 01484 668000 E SOLUTIONS@ONE17DESIGN.COM
ONE17DESIGN.COM