



Location Plan 1: 1250

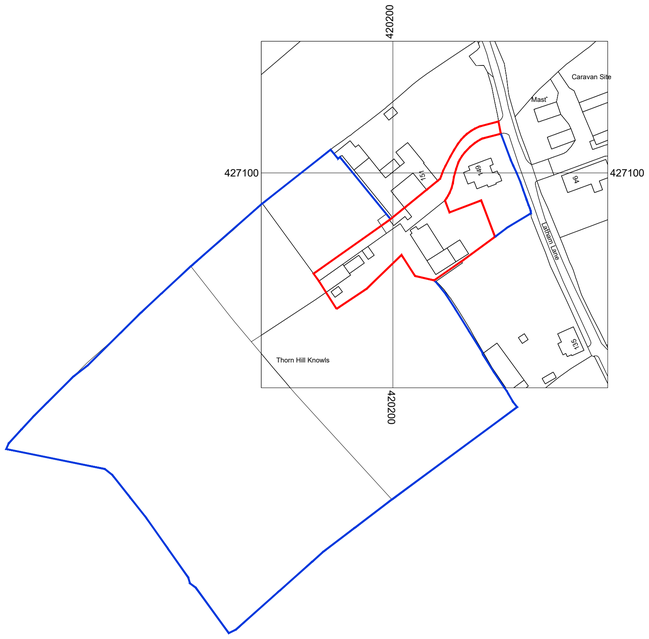

Site Plan 1: 500

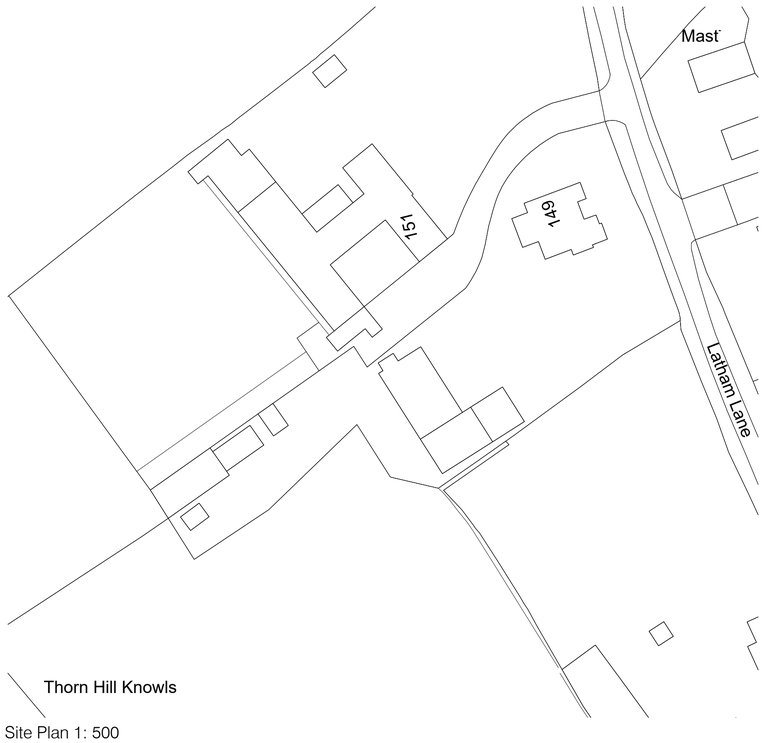

Block Plan 1: 200

Drawings based on Ordnance Survey (Streetwise License No 100047474) and preliminary survey – design and drawing content subject to further Site Surveys, Structural Survey, Site Investigations, Planning and Statutory Requirements and Approvals.

Latham Lane

Rev. Des. Date By

0 2 4 6 8 10m
Scale 1: 200

Architecture and Design
Unit 1 Ockley Court Pl, Brighton
BN2 4HW
info@gj-d.co.uk
T: 01444 717715
www.gj-d.co.uk

Project	Proposed redsidential development at 149 Latahm Lane, Gomersal
Client	Mr B Yarrow, 149 Latham Lane, Gomersal
Dwg Title	(26525)1_Indicative proposals
Scale	1: 200, 500, 1250 @ A1
Date	Oct 26