
IF IN ANY DOUBT PLEASE ASK THE ARCHITECT FOR CLARIFICATION.

DO NOT SCALE FROM DRAWING. ALL DIMENSIONS TO BE CHECKED ON SITE

THE COPYRIGHT FOR THESE DRAWINGS REMAINS THE PROPERTY OF THE ARCHITECT, THEY MUST NOT BE REPRODUCED IN ANY WAY WITHOUT THE ARCHITECTS PRIOR WRITTEN CONSENT.

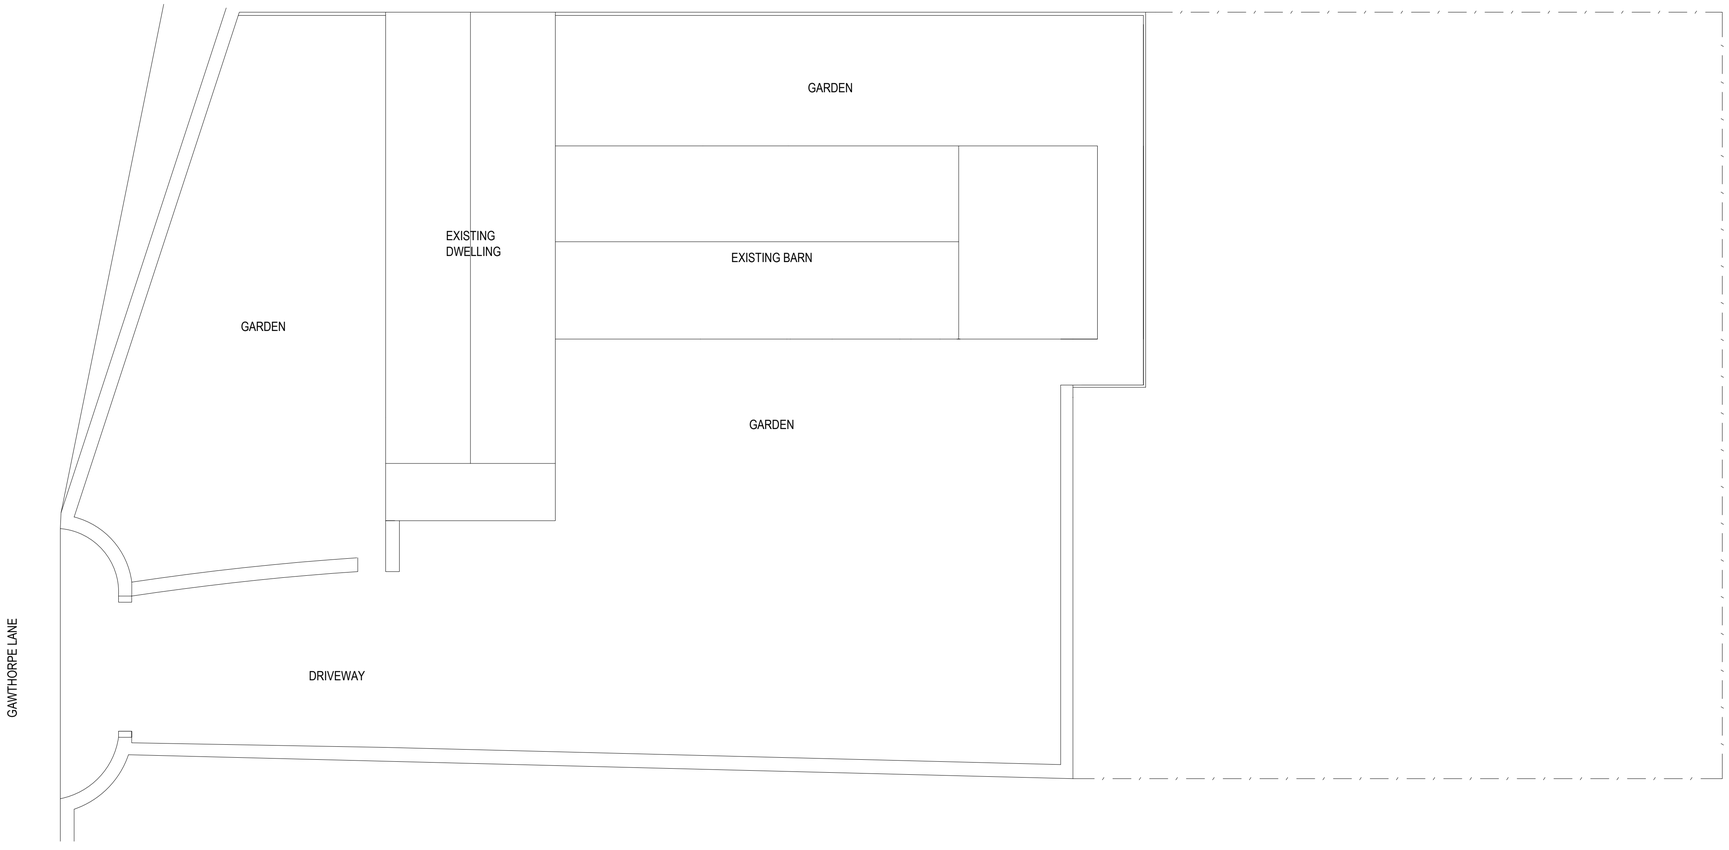

N

EXISTING SITE PLAN 1:100

northern design
partnership

Chartered Architects
The Chapel, Millmoor Road,
Meltham, Holmfirth, HD9 5JU

www.northerndesignpartnership.co.uk
Instagram: @northerndesignp
Telephone: (01484) 854848

client	PML YORKSHIRE
project	33 GAWTHORPE LANE HUDDERSFIELD HD5 0NY
drawing	PROPOSED PLANS AND ELEVATIONS

revision	notes	date	drawn

scale :	1:100 AT A1	11.26	MG

project no.	drawing no.	revision
2533	01	