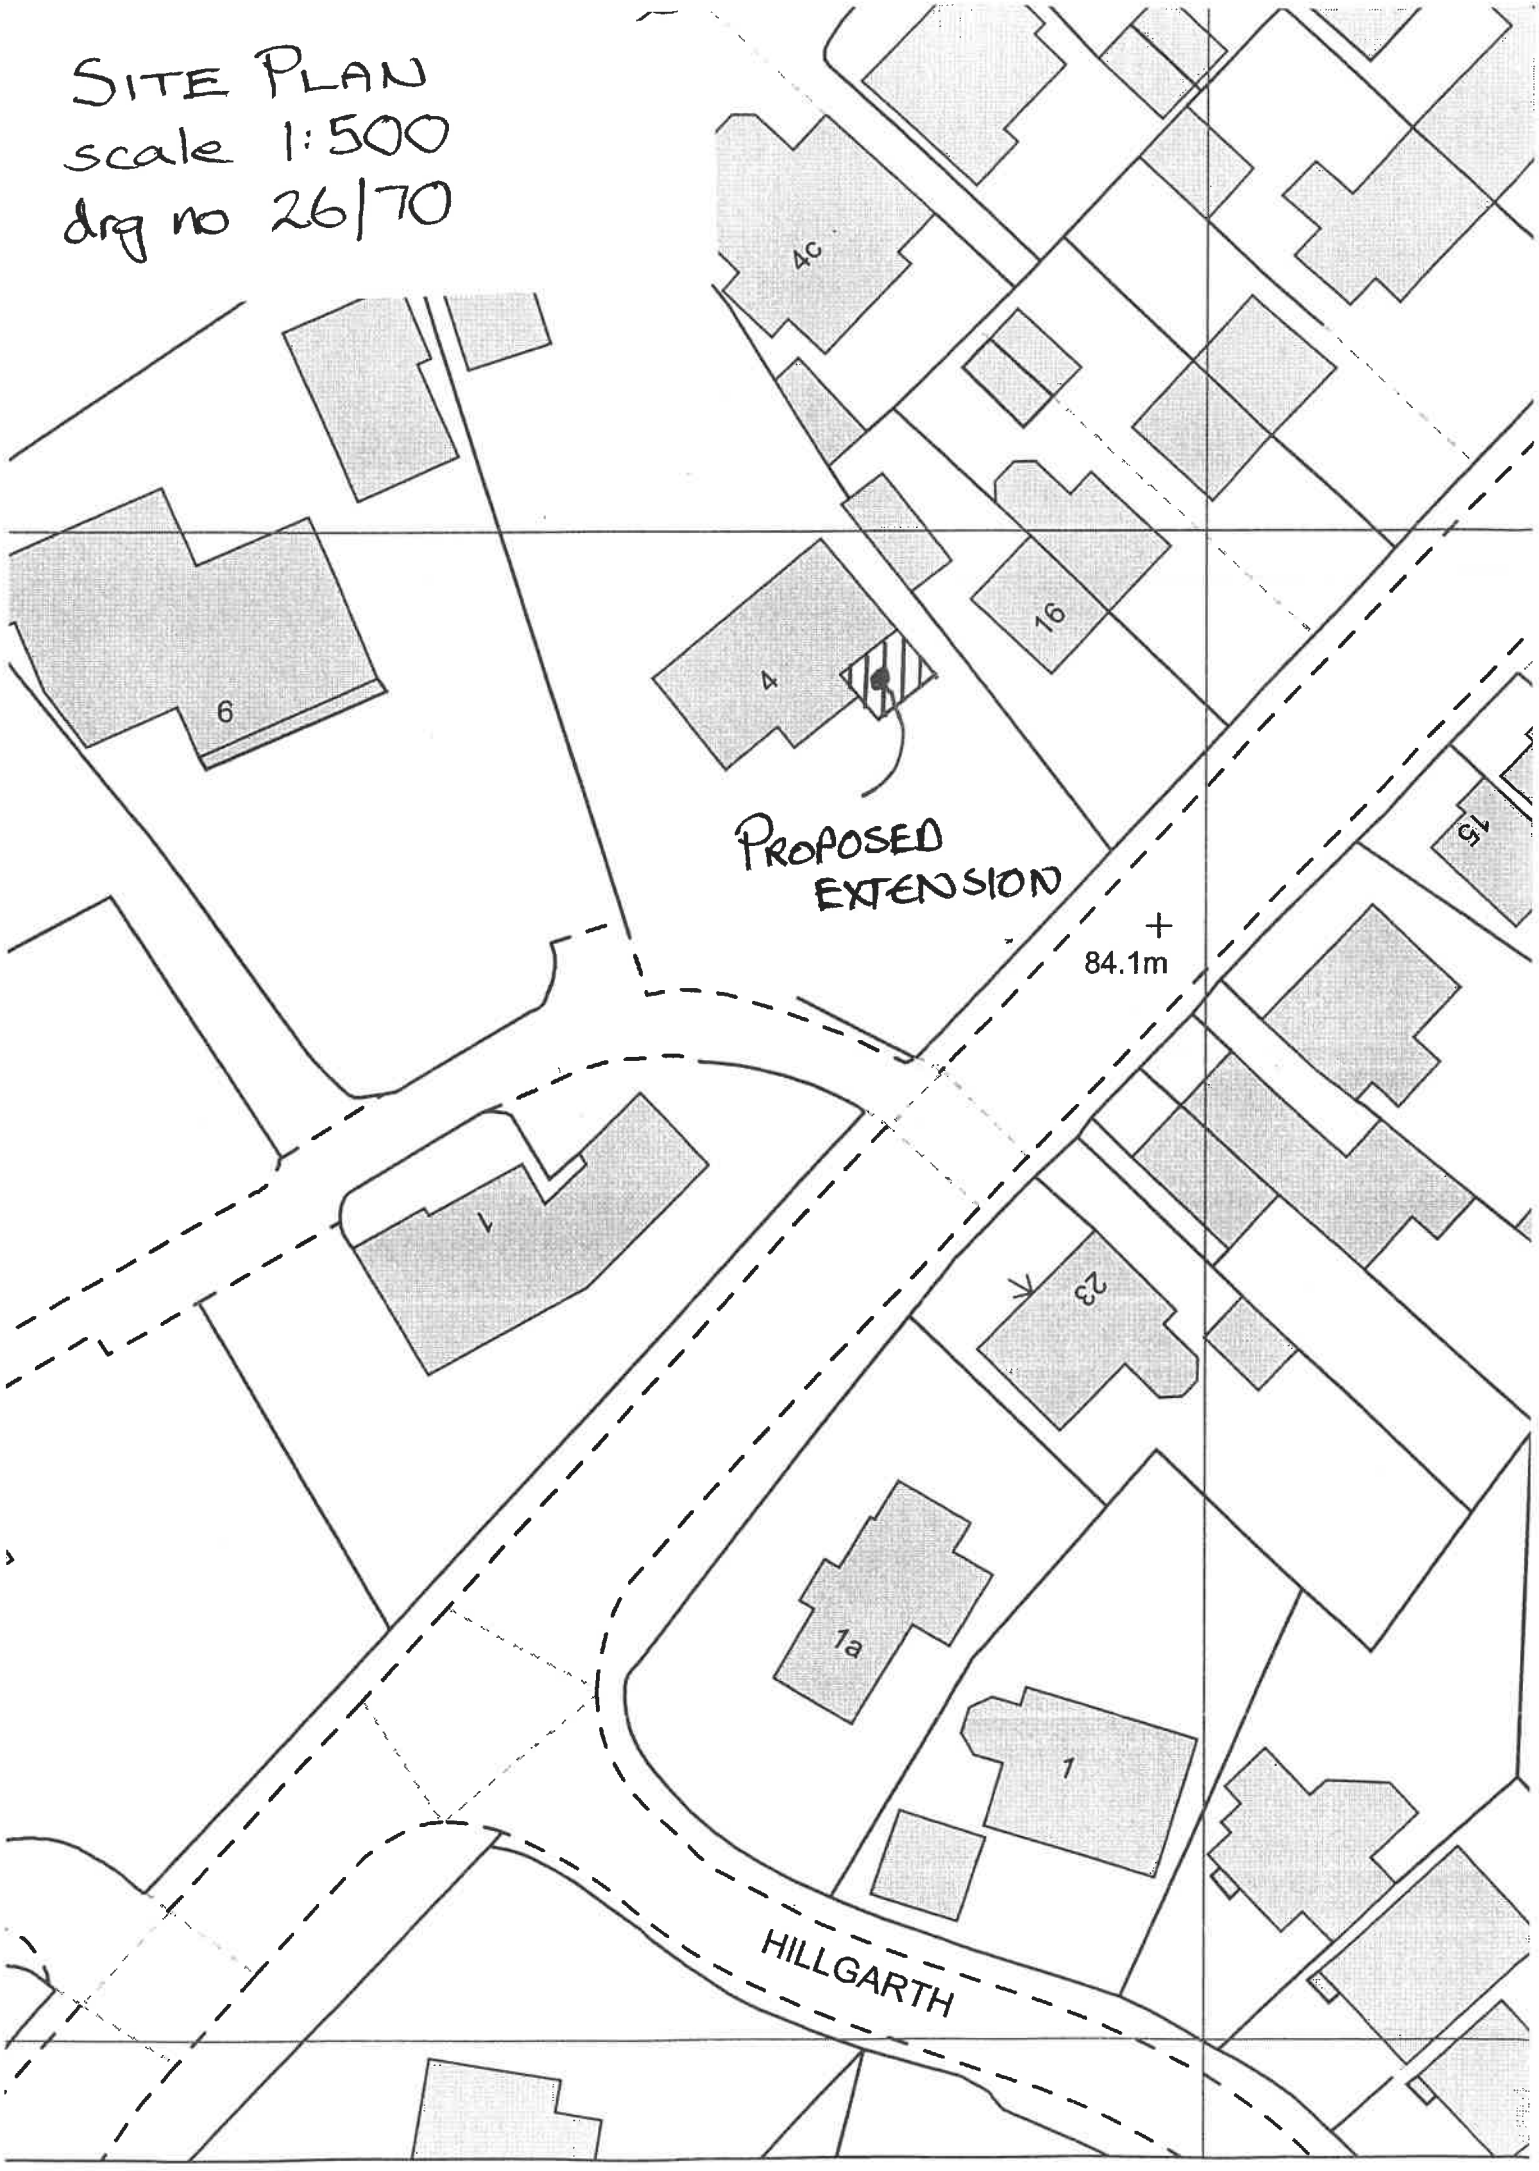

SITE PLAN
scale 1:500
drg no 26/70
4c
6
4
16
PROPOSED
EXTENSION
84.1m
15
1
23
1a
1
HILLGARTH