

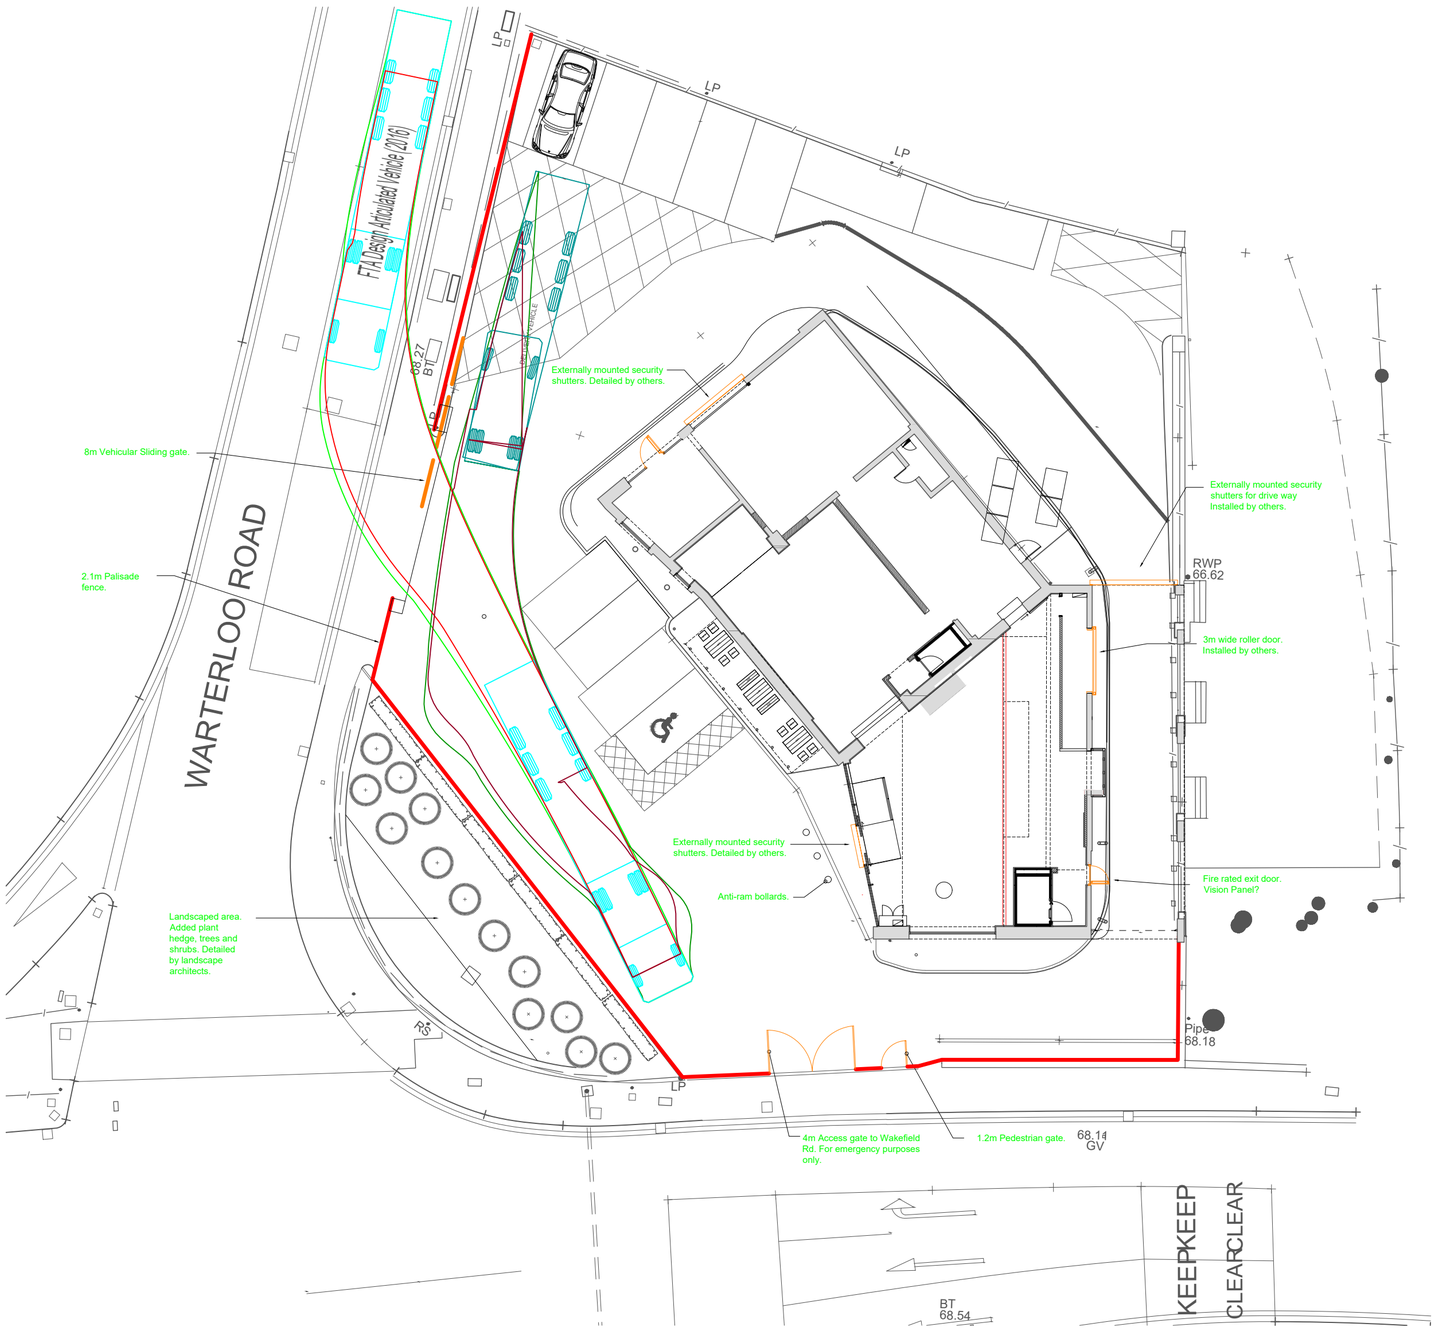


SITE PLAN

Scale 1:200

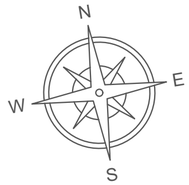

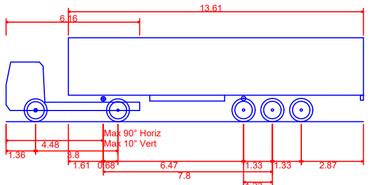

FTA Design Articulated Vehicle (2016)

Overall Length	16.480m
Overall Width	2.550m
Overall Body Height	3.870m
Min Body Ground Clearance	0.515m
Max Track Width	2.470m
Lock to lock time	3.00s
Kerb to Kerb Turning Radius	6.600m

Scale 1:200

0 5 10 15m

IF IN DOUBT ASK REFER ALL QUERIES TO ISSUING OFFICE. DO NOT SCALE USE FIGURED DIMENSIONS

COPY RIGHT MITCHELL DESIGN & CONSTRUCTION LTD. NOT TO BE USED OR ISSUED TO THIRD PARTIES WITHOUT PRIOR CONSENT

Revision	Date	By	Amendment
A	03:11:26	RB	First issue amendments. For Comment.

Project Title:

PROPOSED DEVELOPMENT
HUDDERSFIELD

Drawing Title:

Planning Permission Drawing.
Site Plan.

MITCHELL

8 Chester Court
Chester Hall Lane
Basildon, Essex
SS14 3WR

T: 01277 234500
M: 07394 004778

Drawn:	Date:	Scale:	Drawing No.	Revision:
RB	03.11.26	1:200		A