ARCHITECTURE | PLANNING | DESIGN

Malkin Farm

Brow Lane

Holmfirth

HD9 2RJ

07946872499

paul@paulmatthewsarchitectural.co.uk


www.paulmatthewsarchitectural.co.uk


Company Registration Number: 09898149 – Company Registered in England and Wales

Do not scale from drawing, use figured dimensions only.

All dimensions must be checked and verified on site prior to commencement of works and architect to be notified of any discrepancies.

The copyright for these drawings remains the property of Paul MatthewsArchitectural Ltd. They must not be reproduced in any way without prior written consent from the originator (Paul MatthewsArchitecturalLtd).

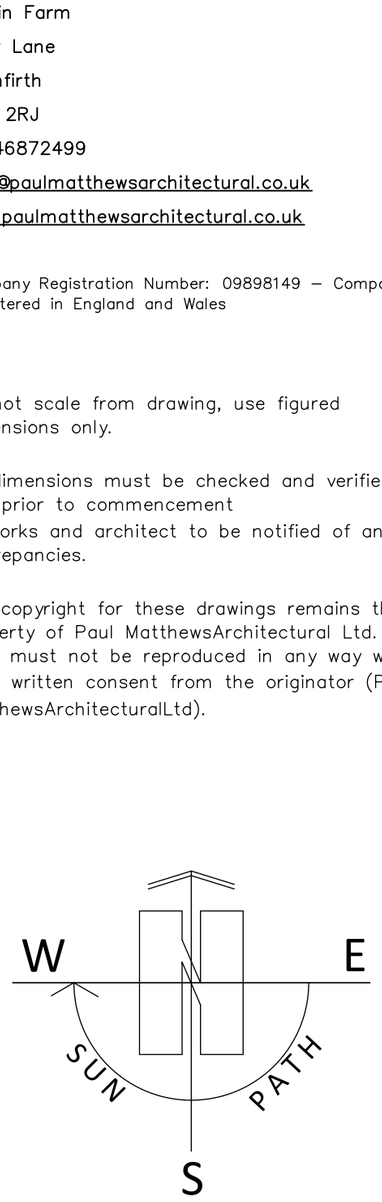

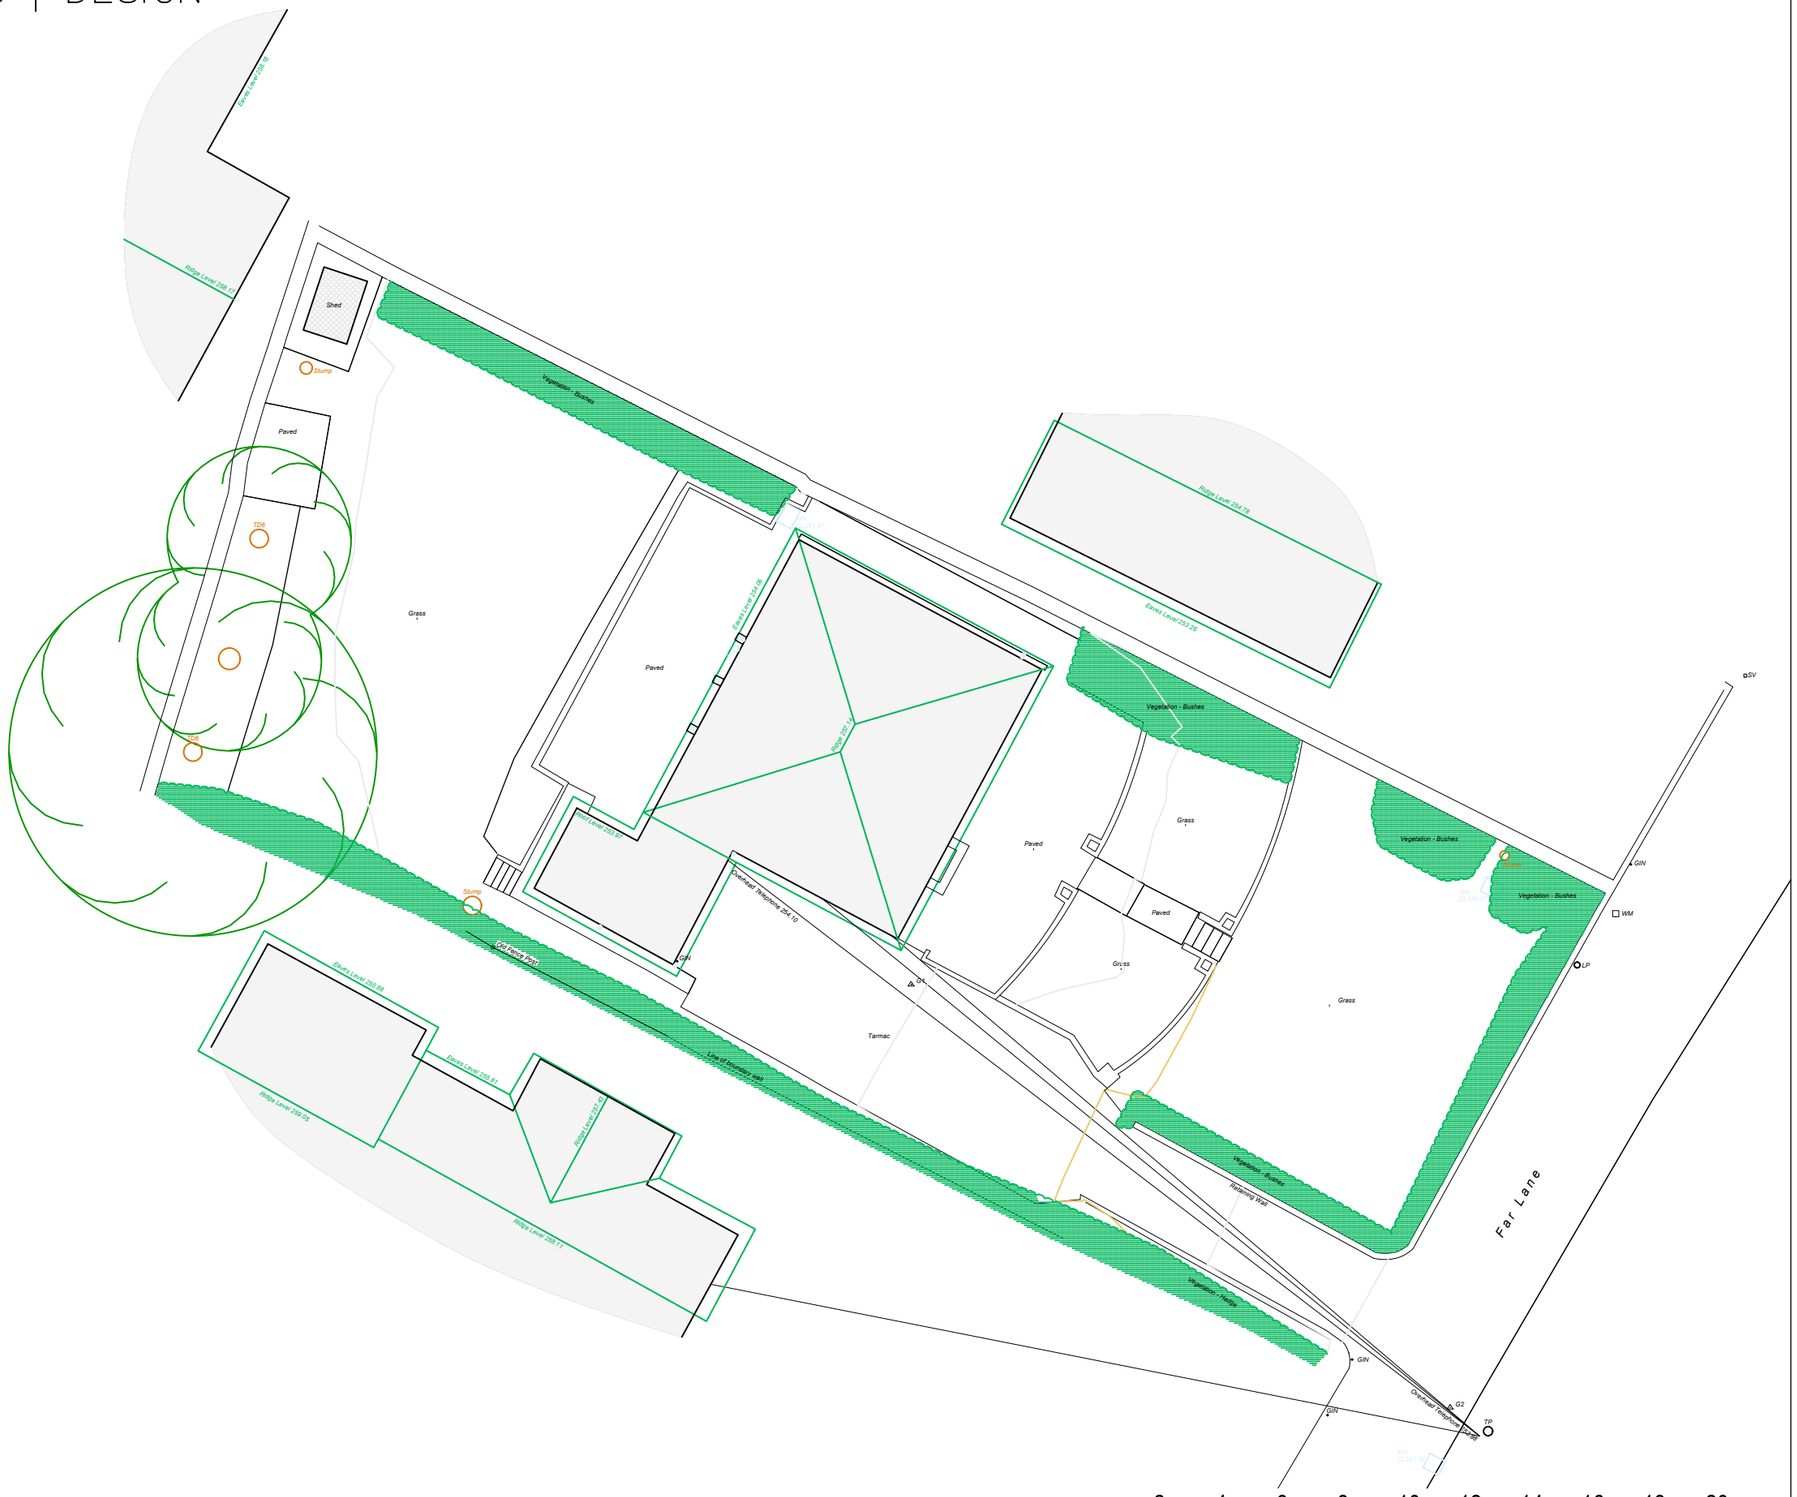

1:200

2m 4 6 8 10 12 14 16 18 20

Project

Demolition of Existing Dwelling and Garage and erection of Replacement Dwelling at Rosisel, Far Lane, Hepworth, Holmfirth, HD9 1TL

Client

A Walton + L Symons

Drawing Title/Issue

Site Plan as Existing

scale	date	sheet size	dwg. no.
1:200	02/2026	A3	26/1288/05

PAUL MATTHEWS ARCHITECTURAL Ltd