
iDprojects


PLANS/SECTION & ELEVATIONS AS EXISTING

EXTENSION TO AGRICULTURAL BUILDING
DENROYD FARM, UPPER DENBY, HD8 8TZ
DWG No. 726–A01 rev––
SCALE 1:200@A3 OCTOBER 2026


REV	DATE	ITEM	AUTH

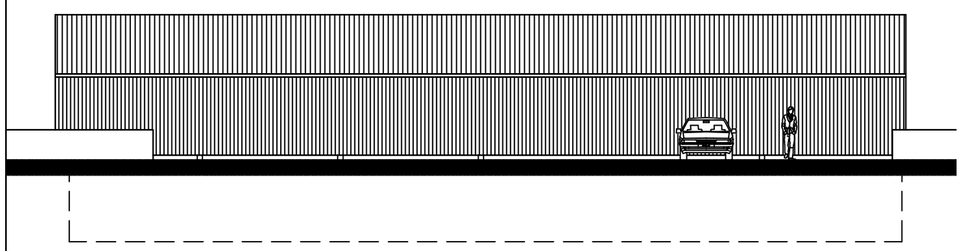


WEST ELEVATION (TO CAR PARK)

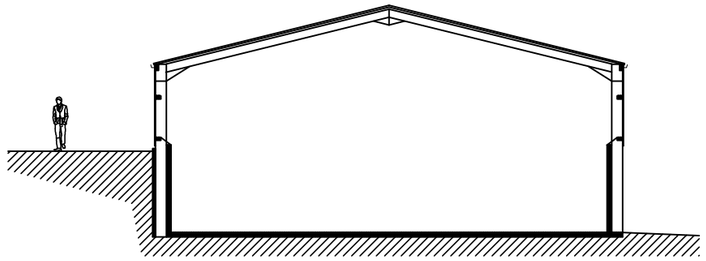


SECTION

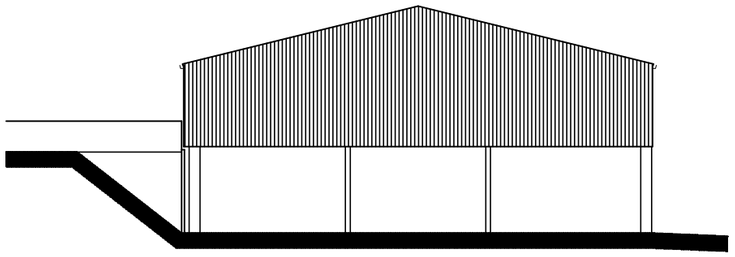


SOUTH ELEVATION (TO FIELD)

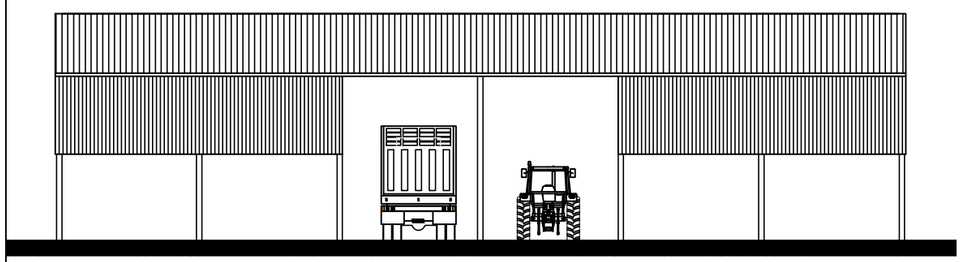

EAST ELEVATION (TO YARD)

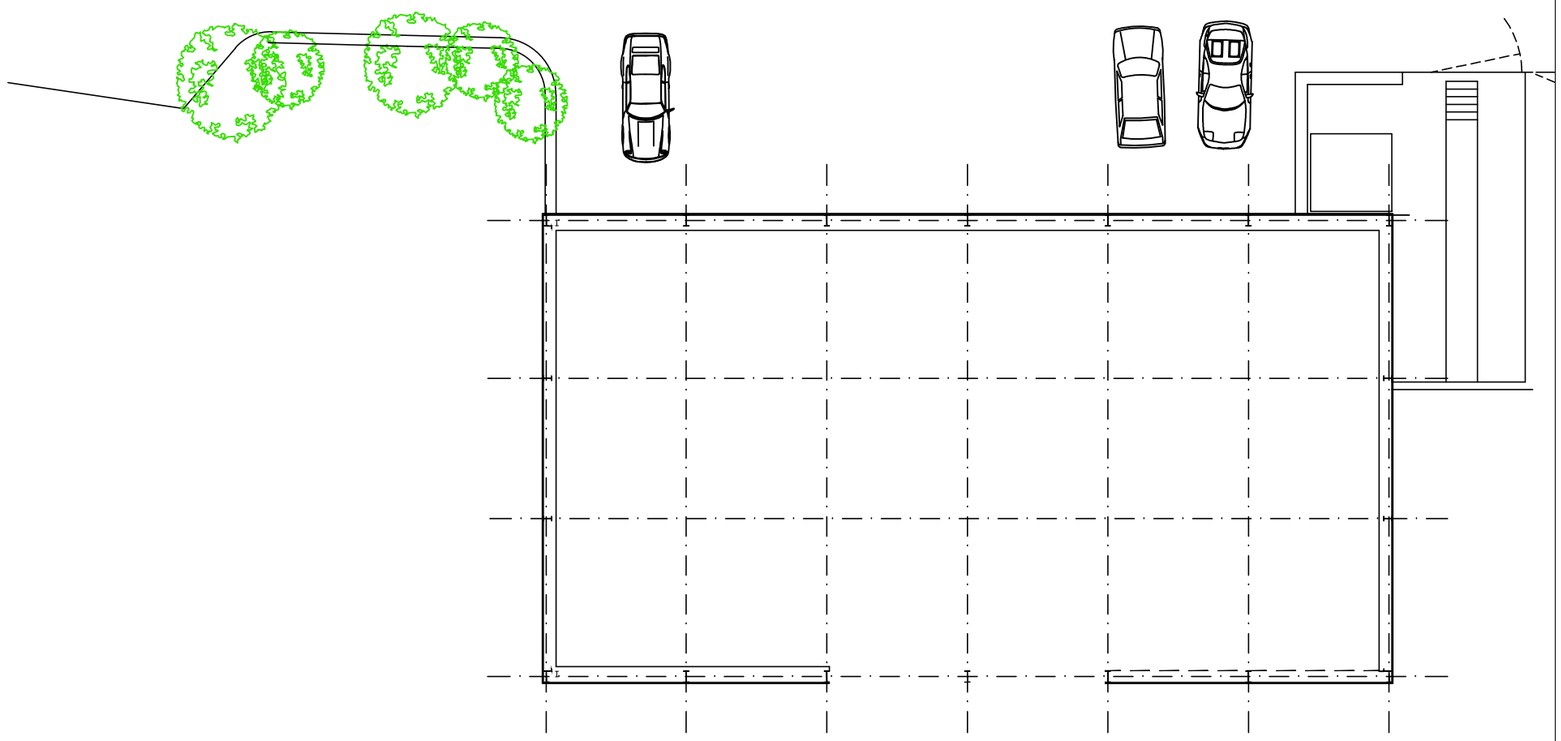

UPPER GROUND FLOOR PLAN

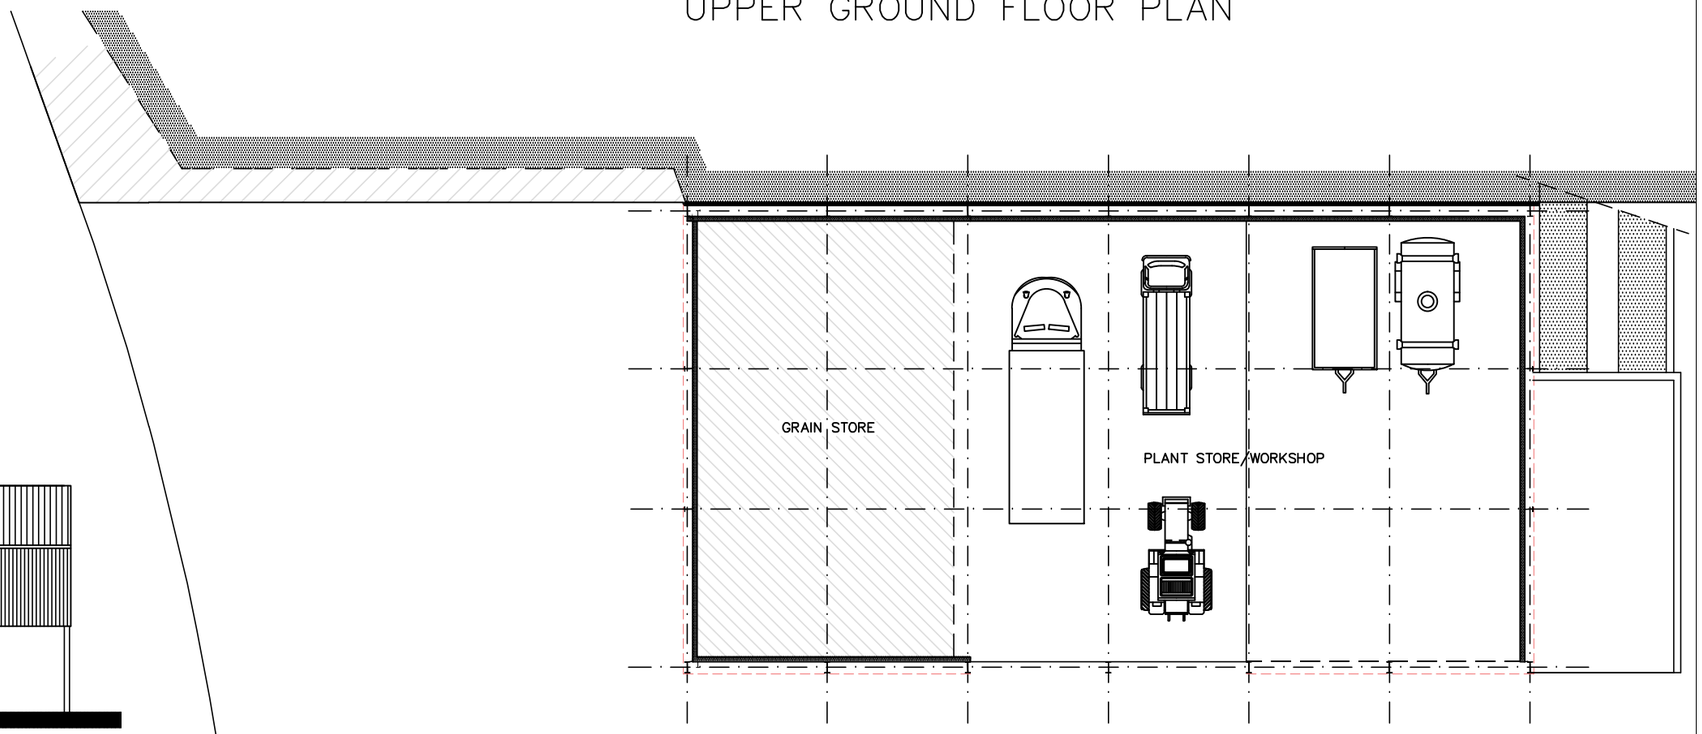

LOWER GROUND FLOOR PLAN