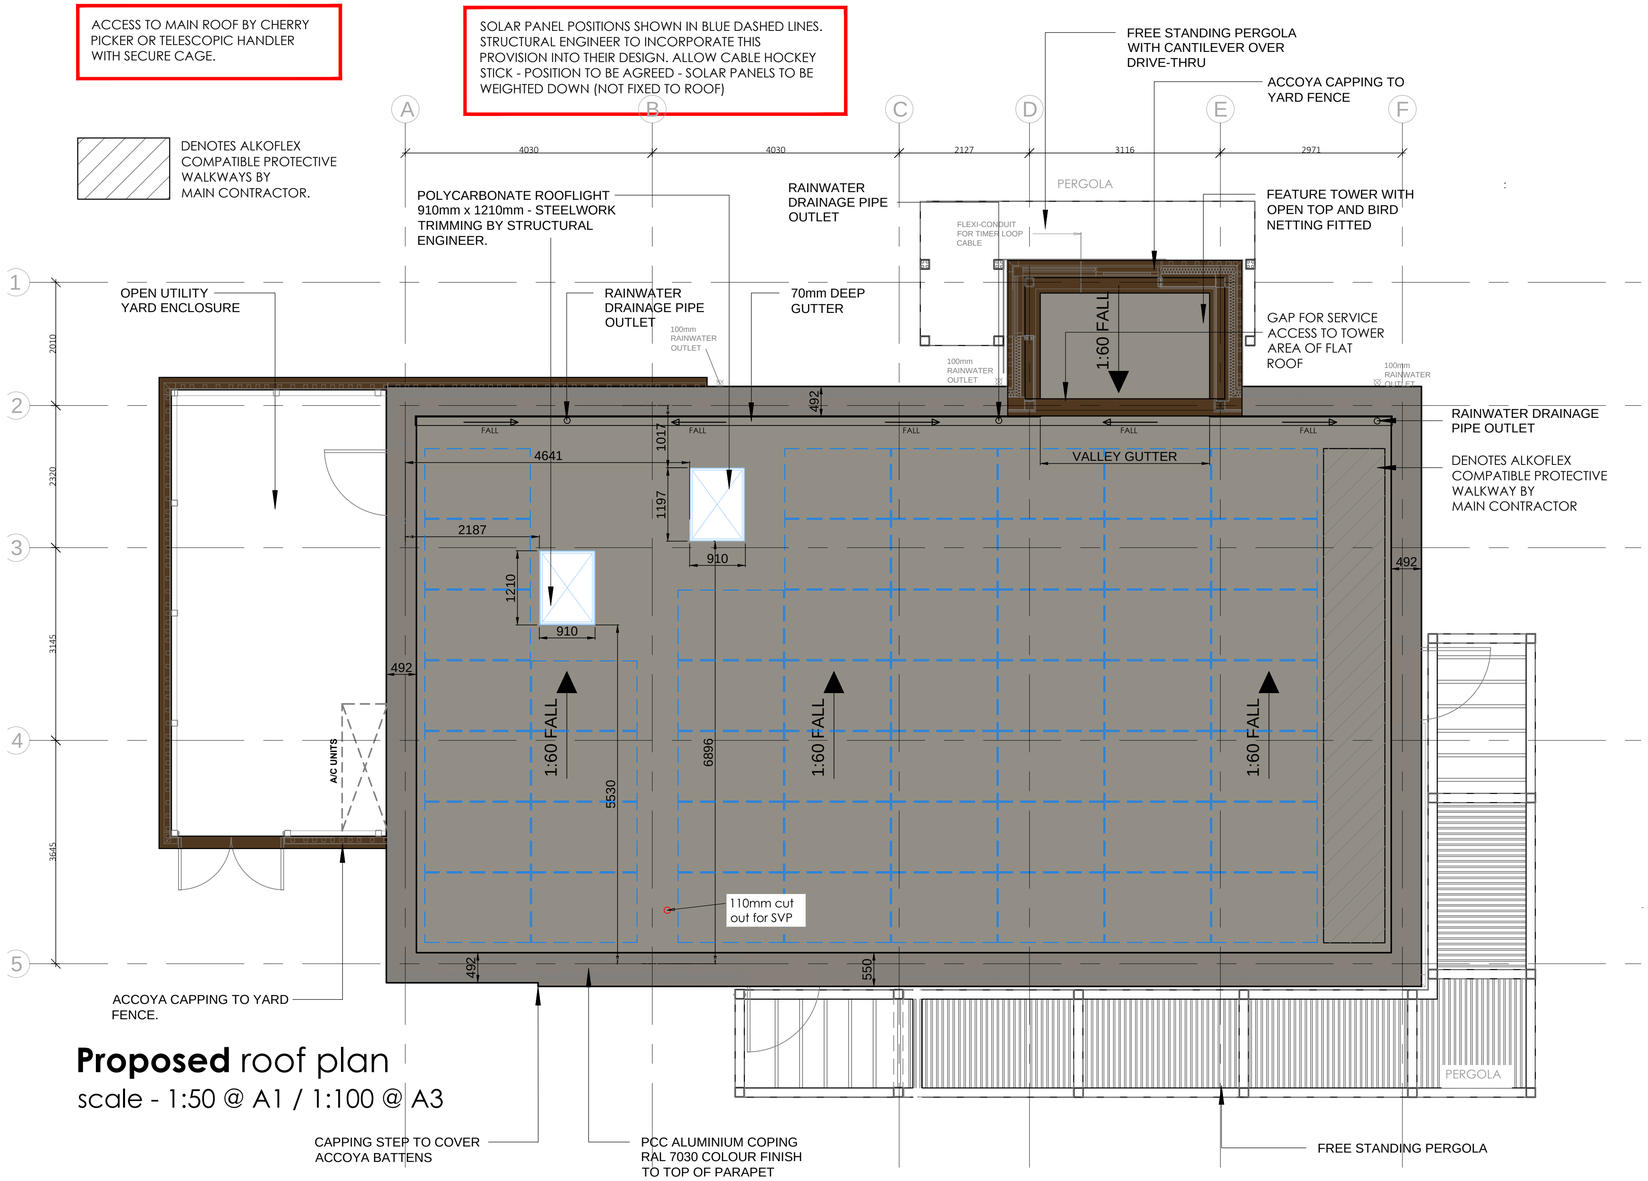


Proposed roof plan

scale - 1:50 @ A1 / 1:100 @ A3

ROOF SPECIFICATION:

RENOLIT ALKORPLAN LIGHT GREY SINGLE PLY MEMBRANE MECHANICALLY FIXED ON SIDE LAPS @ 225mm C/C FOR CORNERS AND THE PERIMETER. 675mm C/C FOR MAIN FIELD AREA TO DECKING THORUGH 160mm THICK KINGSPAN TR26 RIGID INSULATION BOARD (TO GIVE U VALUE OF 0.13 W/M2K). ALL JOINTS FULLY HOT AIR WELDED. INSULATION BOARDS FIXED TO PROFILE ROOF DECKING USING (SPECIFICATION BY STRUCTURAL ENGINEER). POLYTHENE VAPOUR CONTROL LAYER (VCL) LAID BETWEEN THE ROOF DECKING AND RIGID INSULATION (ALL LAPS SEALED WITH TAPE).

GENERAL NOTES:

ALL WORK MUST BE CARRIED OUT TO TOTAL SATISFACTION OF BUILDING CONTROL & MUST COMPLY WITH CURRENT BUILDING REGULATIONS & RELEVANT CODES OF PRACTISE, ETC... & LOCAL BYLAWS.

CONTRACTOR IS RESPONSIBLE FOR ENSURING FLOOR SLAB IS A LEVEL SURFACE READY FOR LAYING NEW FLOOR TILING (BY SHOPFITTER)

ALL NEW TIMBER USED WITHIN STORE TO BE TANALISED & SUITABLY TREATED.

ALL MATERIALS MUST HAVE AGREMENT CERTIFICATE / BRITISH STANDARDS KITEMARK.

ALL WORKMANSHIP & MATERIALS TO BE TO TOTAL SATISFACTION OF BUILDING INSPECTOR.

GLAZING TO EXTERNAL WALLS & DOORS MUST COMPLY WITH B.S. 6262.

NOTE: ALL GLAZING TO DOORS & SIDE PANELS UP TO A HEIGHT OF 1500mm ABOVE GROUND LEVEL TO BE SAFETY GLASS AS DEFINED IN B.S.6206 1981.

ALL WORKMANSHIP TO COMPLY WITH B.S.8000.

ALL DRAINS/WASTES MUST HAVE ADEQUATE FALL, VENTILATION & RODDING FACILITIES TO SATISFACTION OF BUILDING INSPECTOR.

© copyright 2025

This drawing and the copyrights and patents therein are the designer's property and may not be used or reproduced - only under contract.

ALL DIMENSIONS TO BE CHECKED ON SITE.

DO NOT SCALE FROM THIS DRAWING EXCEPT FOR THE PURPOSES OF LOCAL AUTHORITY PLANNING

rev	date	description
B	28-05-25	updated grid to match engineer's details & roof light positions to match trimming set-out.
A	11-04-25	cut back drive-thru' pergola: omitted man-safe

Frank Belshaw
Building Surveyors Limited
wheatley springs barn, wheatley lane road, barrowford, nelson, lancashire, BB9 6QS.
tel no. (01282) 699668. fax no. (01282) 602447.

Soul Foods Group

DRIVE THRU UNIT 1

store address
BIRSTALL
GELDERD ROAD,
BIRSTALL, BATLEY,
WF17 9TB
client
QUICKCATER LTD

drawing title
PROPOSED
WORKING DRAWING
ROOF PLAN

drawn by	checked	date
DJF	----	10-03-25

scale
1:50 @ A1

drawing no.	revision
2024/84/WD04	B