
ELEVATION ON GRID LINE 1

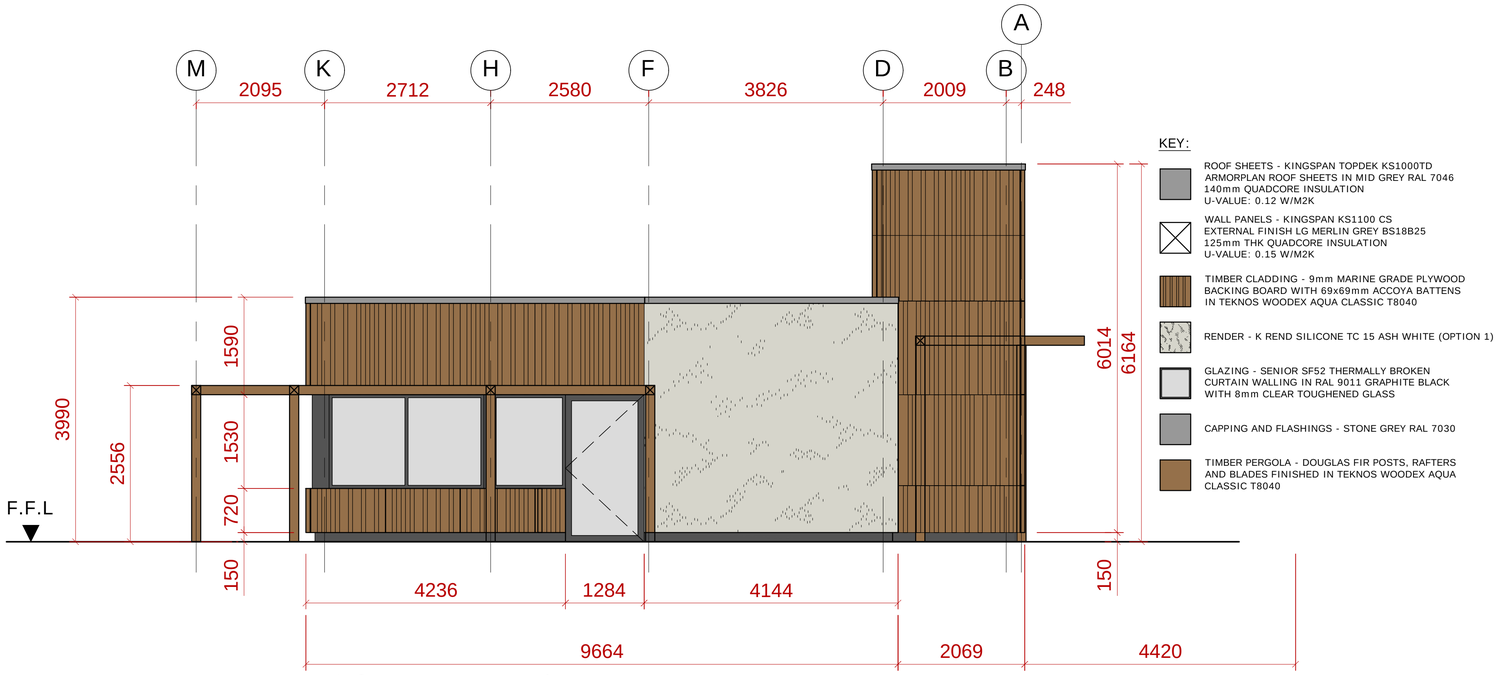


KEY:

- ROOF SHEETS - KINGSPAN TOPDEK KS1000TD ARMORPLAN ROOF SHEETS IN MID GREY RAL 7046 140mm QUADCORE INSULATION U-VALUE: 0.12 W/M2K
- WALL PANELS - KINGSPAN KS1100 CS EXTERNAL FINISH LG MERLIN GREY BS18B25 125mm THK QUADCORE INSULATION U-VALUE: 0.15 W/M2K
- TIMBER CLADDING - 9mm MARINE GRADE PLYWOOD BACKING BOARD WITH 69x69mm ACCOYA BATTENS IN TEKNOS WOODEX AQUA CLASSIC T8040
- RENDER - K REND SILICONE TC 15 ASH WHITE (OPTION 1)
- GLAZING - SENIOR SF52 THERMALLY BROKEN CURTAIN WALLING IN RAL 9011 GRAPHITE BLACK WITH 8mm CLEAR TOUGHENED GLASS
- CAPPING AND FLASHINGS - STONE GREY RAL 7030
- TIMBER PERGOLA - DOUGLAS FIR POSTS, RAFTERS AND BLADES FINISHED IN TEKNOS WOODEX AQUA CLASSIC T8040


Proposed front elevation A

scale - 1:50 @ A1 / 1:100 @ A3

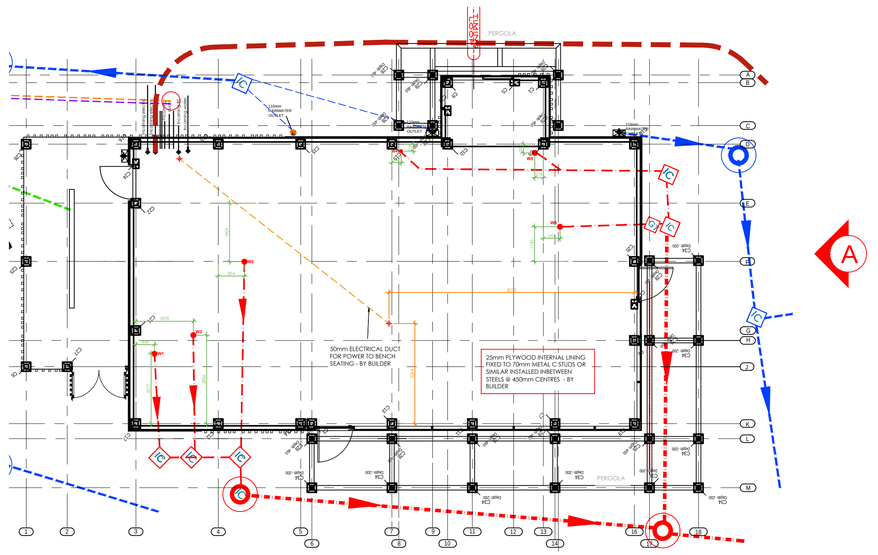

elevation key plan

scale - 1:100 @ A1 / 1:200 @ A3

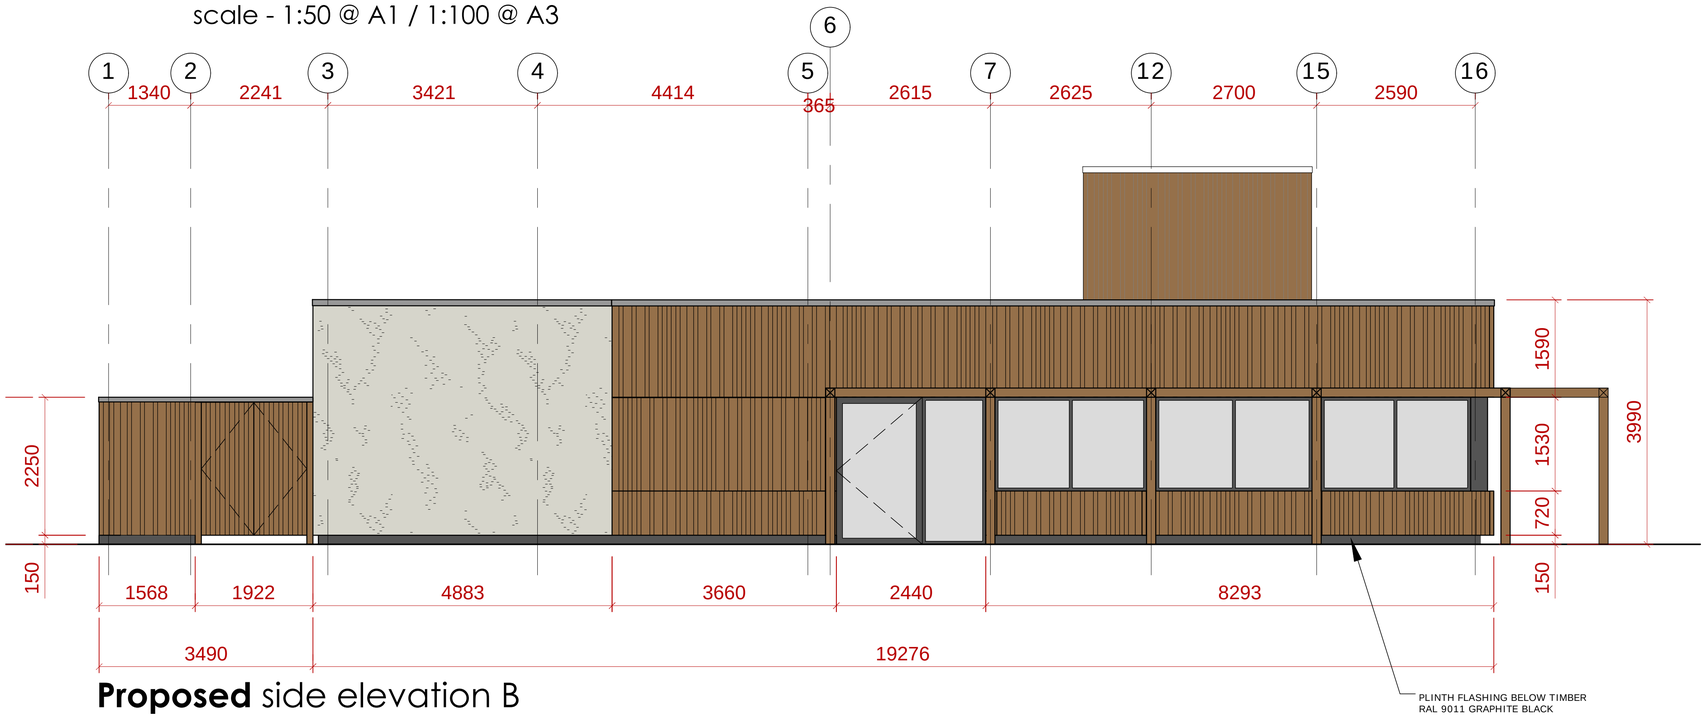

Proposed side elevation B

scale - 1:50 @ A1 / 1:100 @ A3

0m 1m 2m 3m 4m 5m 6m 7m 8m 9m 10m 11m 12m 13m 14m 15m 16m 17m 18m 19m 20m 21m 22m 23m 24m 25m

© copyright 2025

This drawing and the copyrights and patents therein are the designer's property and may not be used or reproduced - only under contract.

ALL DIMENSIONS TO BE CHECKED ON SITE.

DO NOT SCALE FROM THIS DRAWING EXCEPT FOR THE PURPOSES OF LOCAL AUTHORITY PLANNING

rev	date	description
C	11-12-25	co-ordinated manufacturer drawings
B	28-05-25	shown retaining wall to match engineer's detail
A	11-04-25	cut back drive-thru' pergola; drawn retaining wall

Frank Belshaw
Building Surveyors Limited

wheatley springs barn, wheatley lane road, barrowford, nelson, lancashire, BB9 6QS.
tel no. (01282) 699668. fax no. (01282) 602447.

Soul Foods Group

DRIVE THRU UNIT 1

store address

BIRSTALL
GELDERD ROAD,
BIRSTALL, BATLEY,
WF17 9TB

client

QUICKCATER LTD

drawing title

PROPOSED
WORKING DRAWING
EXTERNAL ELEVATIONS- - SHEET 1

drawn by	checked	date
DJF	----	07-03-25

scale

1:50 @ A1

drawing no.	revision
2024/84/WD02	C