
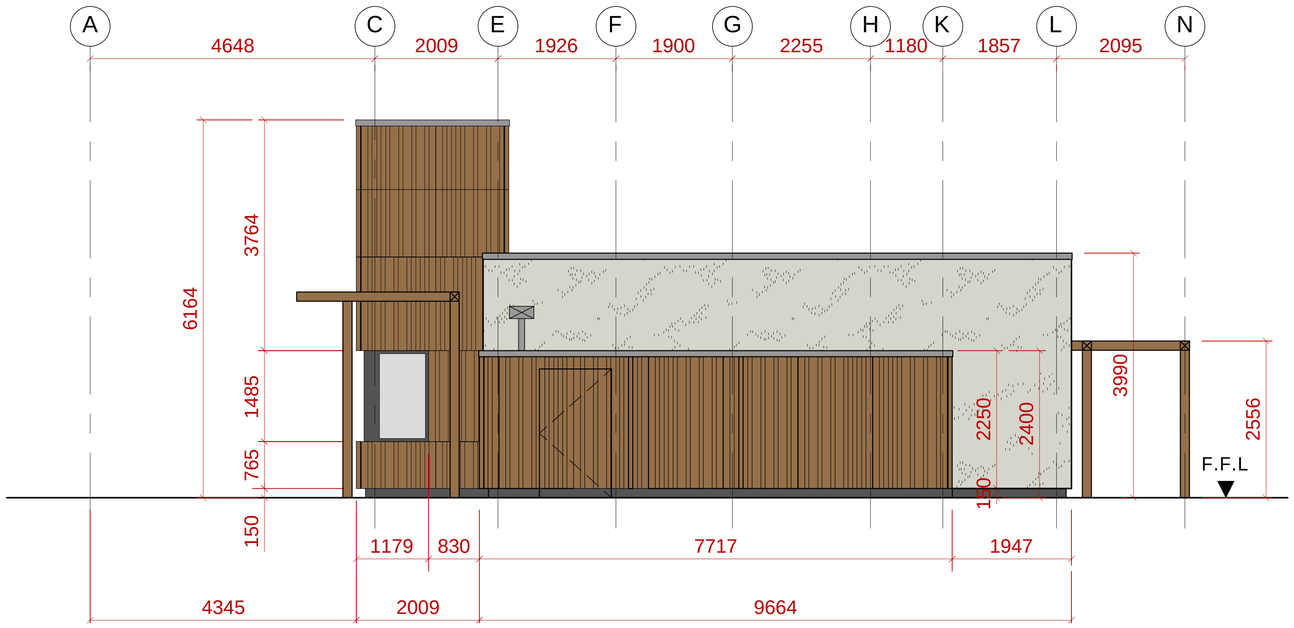



Proposed rear elevation C

scale - 1:50 @ A1 / 1:100 @ A3

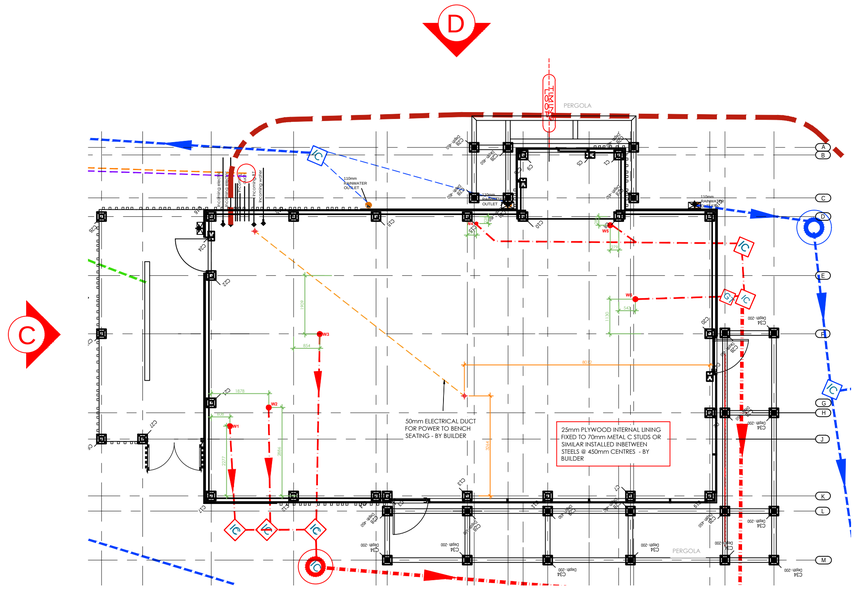

elevation key plan

scale - 1:100 @ A1 / 1:200 @ A3

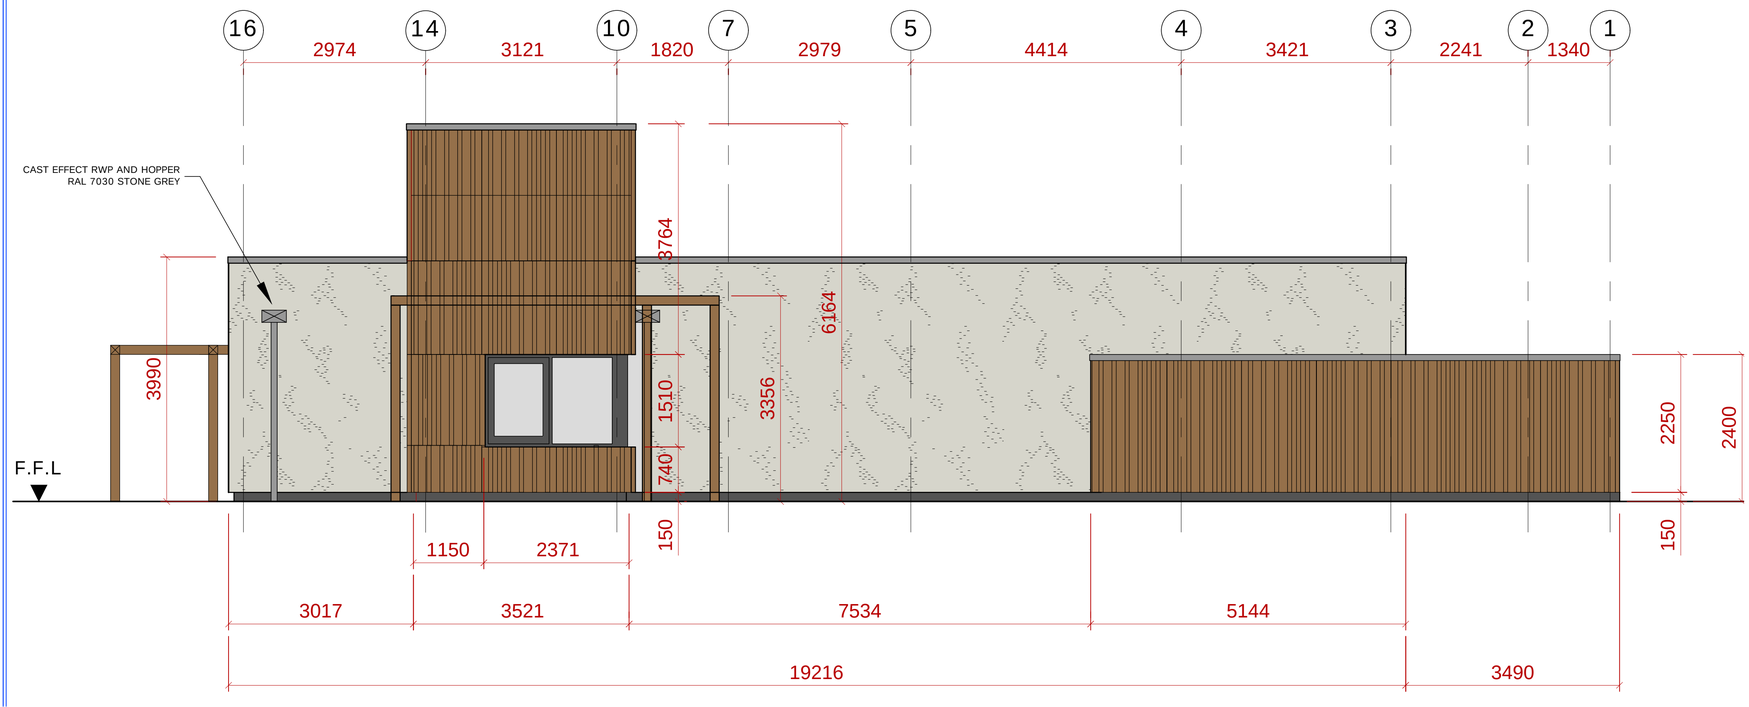

Proposed side elevation D

scale - 1:50 @ A1 / 1:100 @ A3

0m 1m 2m 3m 4m 5m 6m 7m 8m 9m 10m 11m 12m 13m 14m 15m 16m 17m 18m 19m 20m 21m 22m 23m 24m 25m

© copyright 2025

This drawing and the copyrights and patents therein are the designer's property and may not be used or reproduced - only under contract.

ALL DIMENSIONS TO BE CHECKED ON SITE.

DO NOT SCALE FROM THIS DRAWING EXCEPT FOR THE PURPOSES OF LOCAL AUTHORITY PLANNING

rev	date	description
C	11-12-25	co-ordinated manufacturer drawings
B	28-05-25	shown retaining wall to match engineer's detail
A	11-04-25	cut back drive-thru' pergola; drawn retaining wall

Frank Belshaw
Building Surveyors Limited

wheatley springs barn, wheatley lane road, barrowford, nelson, lancashire, BB9 6GS.
tel no. (01282) 699688. fax no. (01282) 602447.

Soul Foods Group

DRIVE THRU UNIT 1

store address

BIRSTALL
GELDERD ROAD,
BIRSTALL, BATLEY,
WF17 9TB

client

QUICKCATER LTD

drawing title

PROPOSED
WORKING DRAWING
EXTERNAL ELEVATIONS - SHEET 2

drawn by	checked	date
DJF	----	07-03-25

scale

1:50 @ A1

drawing no.	revision
2024/84/WD03	C