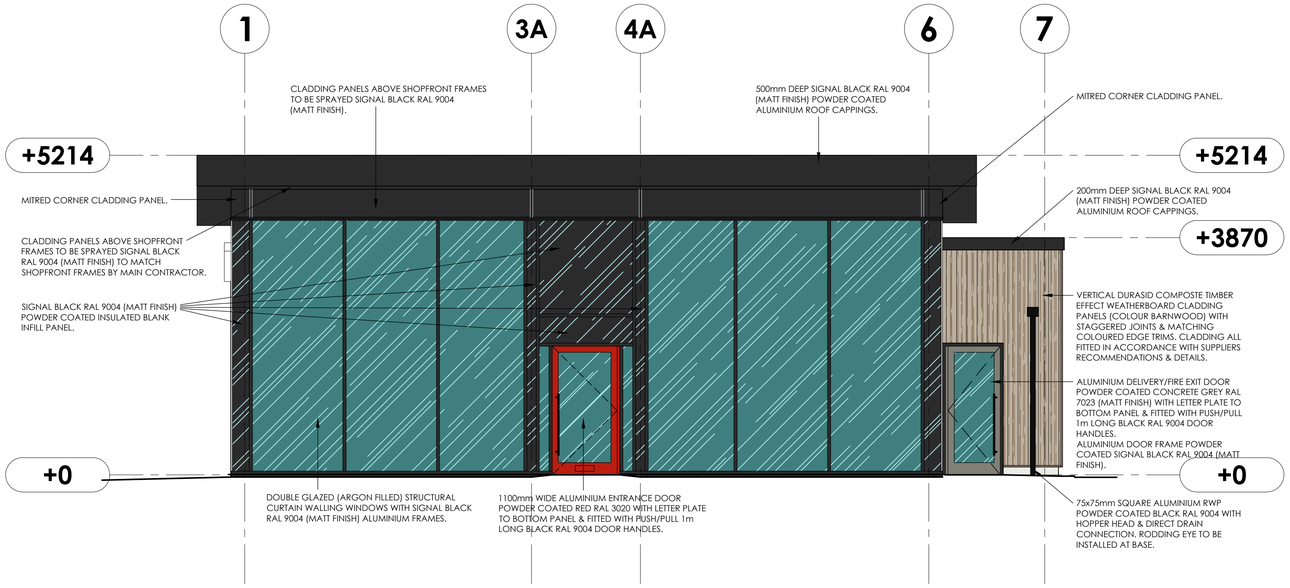


proposed front elevation

scale - 1:50 @ A1 / 1:100 @ A3


SECURE BY DESIGN REQUIREMENTS:

DOORS

- ALL EXTERNAL DOORS MUST BE COMPLIANT WITH AND CERTIFIED TO BS PAS 24, STS202 OR LPS 1176 SR2.
- EXTERNAL ESCAPE ONLY DOORS SHOULD BE CERTIFIED TO BS PAS 24, OR LPS 1175 SR2. IRONMONGERY USED ON THESE DOORS WILL BE PERMITTED FOR USE UNDER THE SECURITY CERTIFICATION OF THE PRODUCT.
- LETTER BOX TO MAIN ENTRANCE MUST BE LOCATED A MINIMUM 400mm AWAY FROM ANY INTERNAL HANDLES AND LOCKING HARDWARE.
- EXTERNAL DOORS TO BE FITTED WITH ACCESS CONTROL SYSTEMS WHICH ARE OPERABLE BY SWIPE OR FOB, AND NOT A NUMERIC KEY PAD.

WINDOWS, CURTAIN WALLING & GLAZING

- WINDOWS MUST BE COMPLIANT WITH AND CERTIFIED TO BS PAS 24 OR BS 7950.
- EASILY ACCESSIBLE OPENING LIGHTS MUST BE KEY-LOCKABLE AND HAVE FIXED/LOCKABLE RESTRICTORS (NOT RELEASABLE FROM THE OUTSIDE) LIMITED TO 100mm.
- ANY CURTAIN WALLING PANELS SHOULD BE INCLUDE LAMINATED GLAZING AND BE SECURELY FIXED DIRECTLY TO THE FLOOR SLAB WHERE POSSIBLE, RATHER THAN TO PERIMETER COLUMNS.
- GLAZING TO A HEIGHT OF 2.4m MUST INCORPORATE AT LEAST ONE PANE OF GLASS WITH A 1.5mm PVB INTERLAYER (E.G. 7.5mm LAMINATED GLASS), OR A GLASS RATED AS P4A UNDER EN 356. THE REMAINING PANE IN DOUBLE-GLAZED UNIT MAY BE TOUGHENED GLASS.

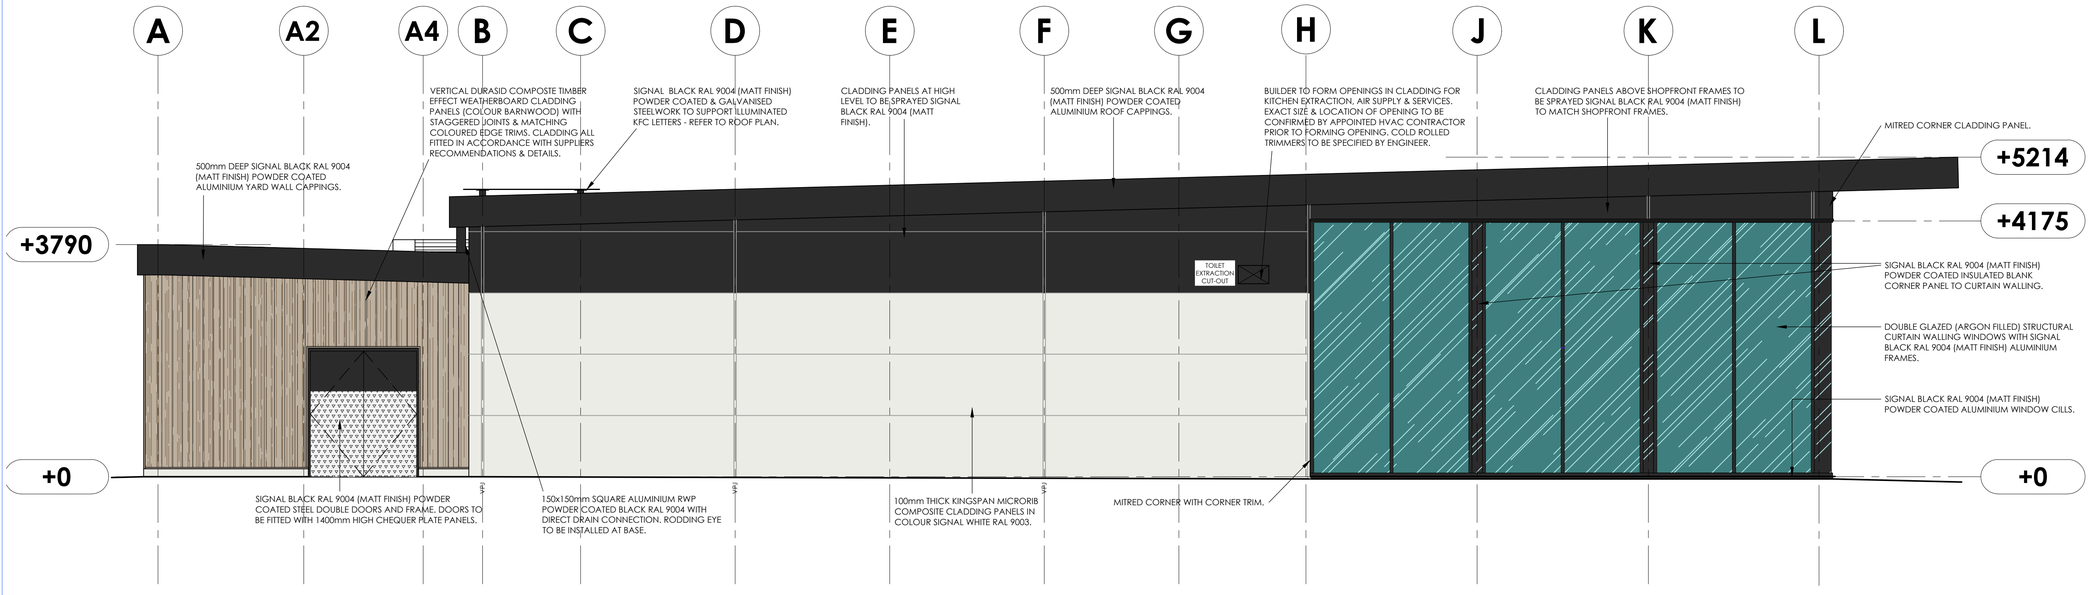

proposed side elevation

scale - 1:50 @ A1 / 1:100 @ A3

© copyright 2025

This drawing and the copyrights and patents therein are the designer's property and may not be used or reproduced - only under contract. All rights reserved.

ALL DIMENSIONS TO BE CHECKED ON SITE.

DO NOT SCALE FROM THIS DRAWING EXCEPT FOR THE PURPOSES OF LOCAL AUTHORITY PLANNING

rev	date	description
A	22-05-25	pushed line of cladding out 50mm around perimeter to work with engineer's sub-structure

Frank Belshaw
Building Surveyors Limited

wheatley springs barn, wheatley lane road, barrowford, nelson, lancashire. BB9 6QS.
tel no. (01282) 699668. fax no. (01282) 602447.

Soul Foods Group

NEW DRIVE THRU 2

store address
BIRSTALL
GELDERD ROAD,
BIRSTALL, BATLEY,
WF17 9TB
client
QUICKCATER LTD

drawing title
PROPOSED
WORKING ELEVATIONS
SHEET 1

drawn by	checked	date
DJF	----	20/03/2025

scale
1:50 @ A1

KFC drawing no.	FB ref.	revision
2024/84/G905	2024/84	A