
ACCESS TO MAIN ROOF BY CHERRY PICKER OR TELESCOPIC HANDLER WITH SECURE CAGE.

SOLAR PANEL POSITIONS SHOWN IN BLUE DASHED LINES. STRUCTURAL ENGINEER TO INCORPORATE THIS PROVISION INTO THEIR DESIGN. ALLOW CABLE HOCKEY STICK - POSITION TO BE AGREED - SOLAR PANELS TO BE WEIGHTED DOWN (NOT FIXED TO ROOF).

● DENOTES POSITIONS OF RECESSED SOFFIT SPOTLIGHTS REQUIRED A 150mm DIAMETER CUT OUT.

BUILDER TO ENSURE DRAW WIRES FOR ELECTRICAL CABLES IS INSTALLED BETWEEN CEILING VOID AND ALL LIGHTS TO EAVES.

OVERHANGING PROFILED VERGE FASCIA IN SIGNAL BLACK RAL 9004 WITH 40mm THICK MICRORIB SOFFIT CLADDING FIXED TO UNDERSIDE OF PURLINS.

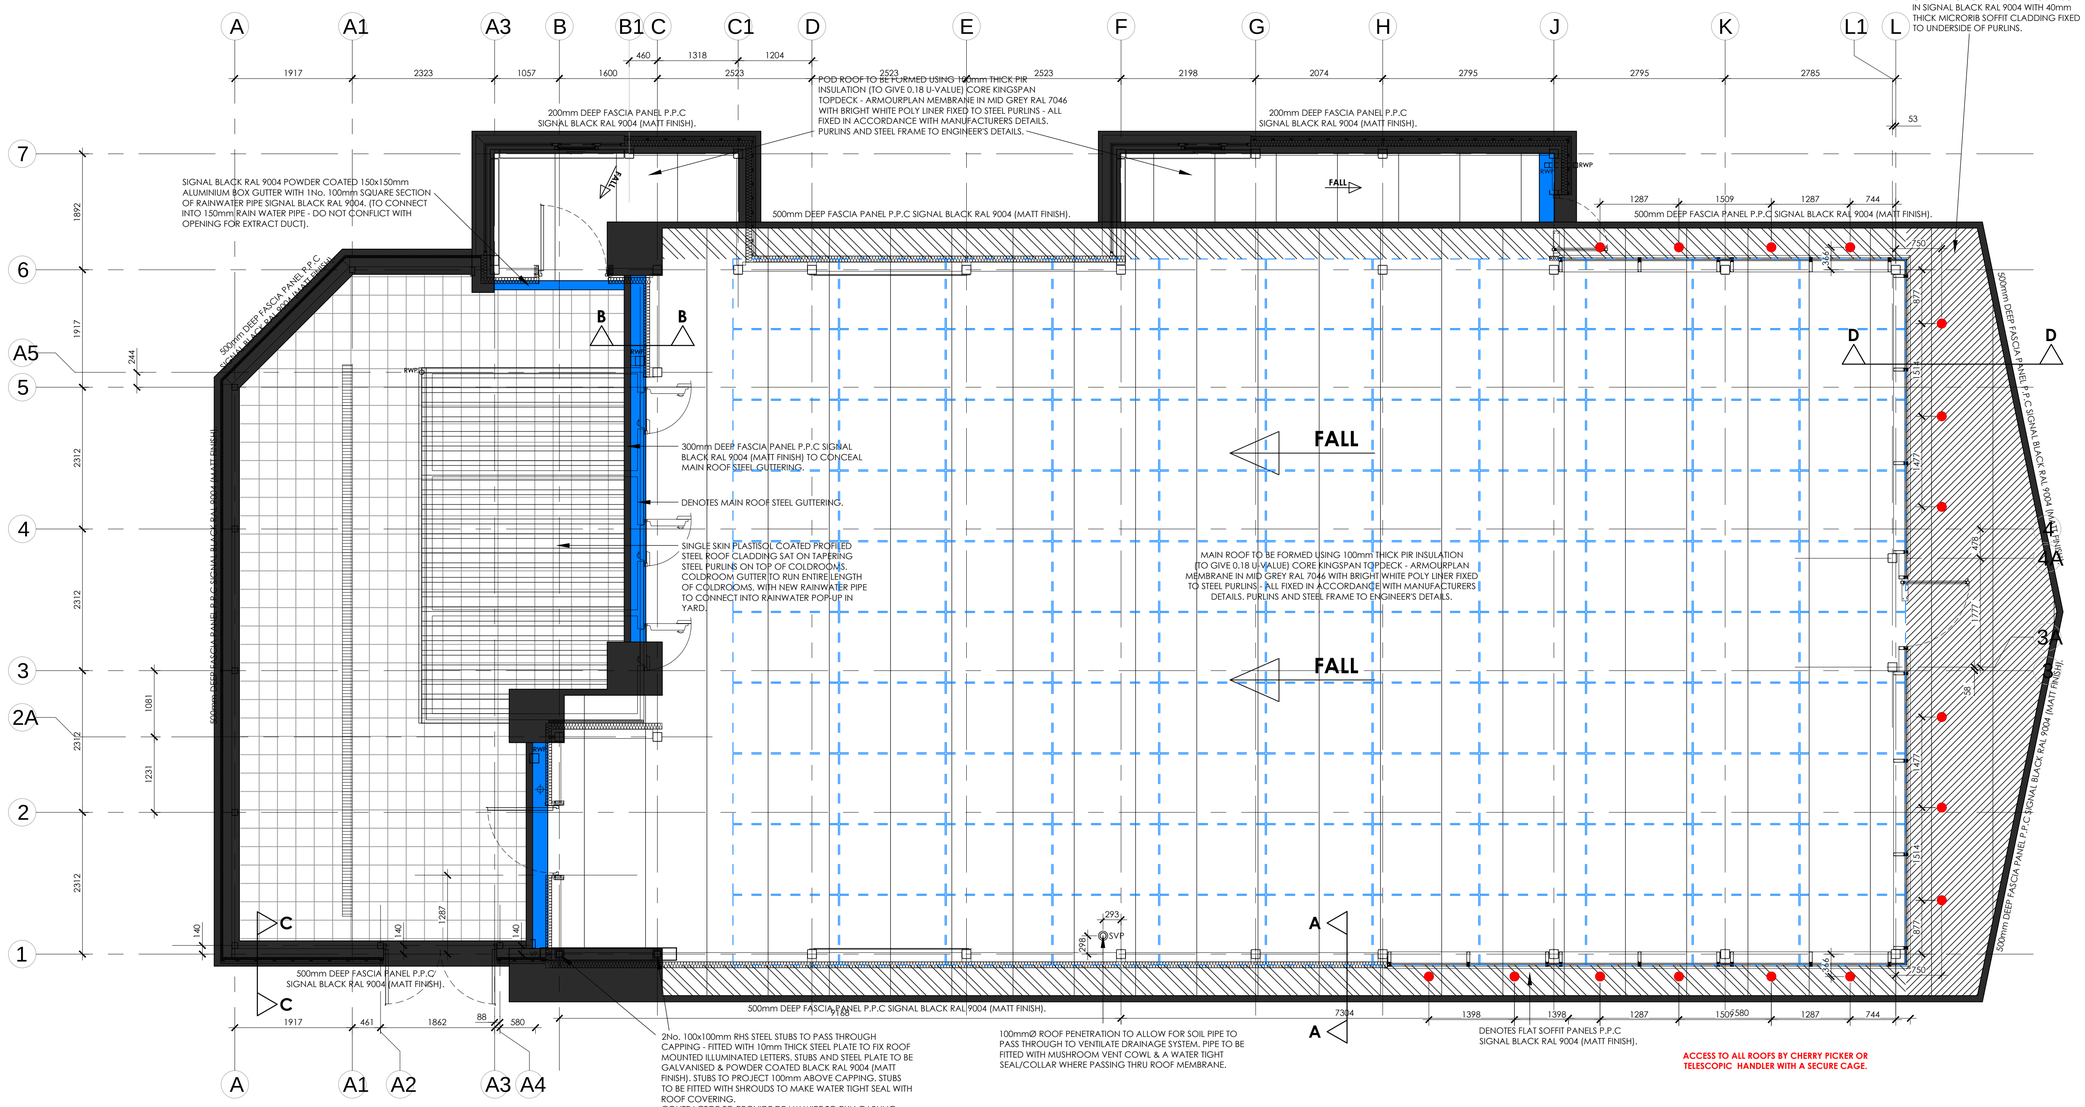

proposed roof plan

scale - 1:50 @ A1 / 1:100 @ A3

© copyright 2025

This drawing and the copyrights and patents therein are the designer's property and may not be used or reproduced - only under contract. All rights reserved.

ALL DIMENSIONS TO BE CHECKED ON SITE.

DO NOT SCALE FROM THIS DRAWING EXCEPT FOR THE PURPOSES OF LOCAL AUTHORITY PLANNING

rev	date	description
A	22-05-25	updated shell to match engineer's steelwork

Frank Belshaw
Building Surveyors Limited
wheatley springs barn, wheatley lane road,
barrowford, nelson, lancashire. BB9 6QS.
tel no. (01282) 699668. fax no. (01282) 602447.

Soul Foods Group

NEW DRIVE THRU 2

store address
BIRSTALL
GELDERD ROAD,
BIRSTALL, BATLEY,
WF17 9TB
client
QUICKCATER LTD

drawing title
PROPOSED
WORKING ROOF PLAN

drawn by	checked	date
DJF	----	20/03/2025

scale
1:50 @ A1

KFC drawing no.	FB ref.	revision
2024/84/G904	2024/84	A