

Important Notice
Do not scale off this drawing. Critical dimensions should be checked on site prior to works commencing. Dimensional conflicts should be brought to the company's attention as soon as they become apparent. Failure to do so could render the contractor liable for subsequent losses. Copyright in this drawing and any work executed from this drawing remians the property of Jade3 Architecture Ltd.

© Copyright Jade3 Architecture Ltd.

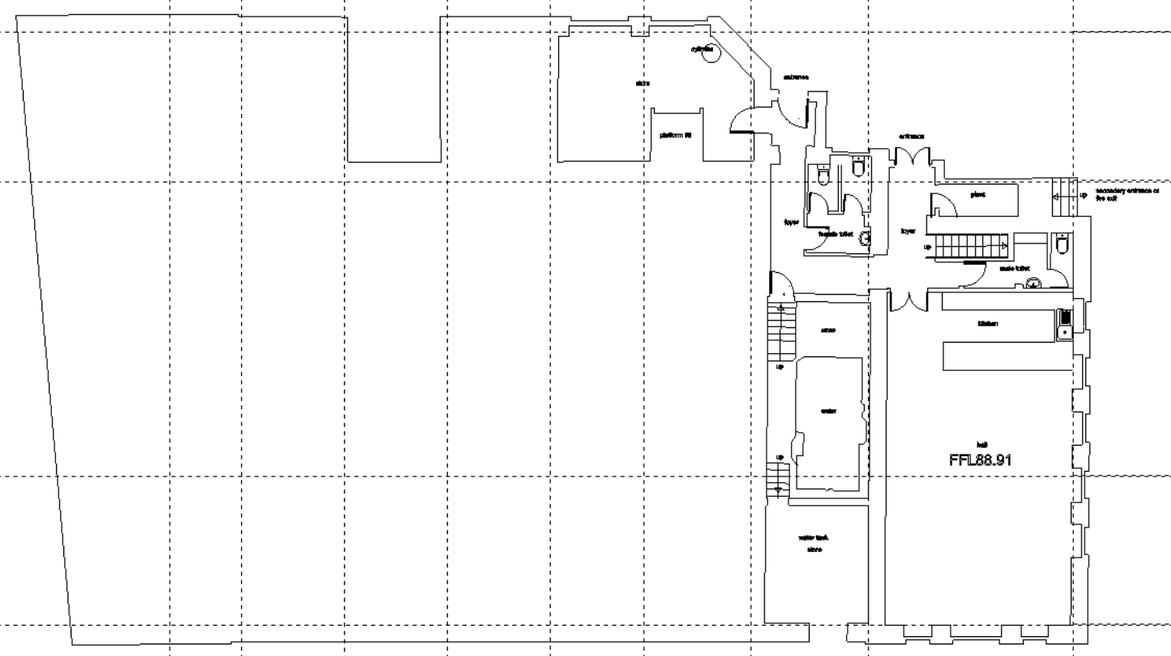


existing lower ground

0 1 2 3 4 5 metres

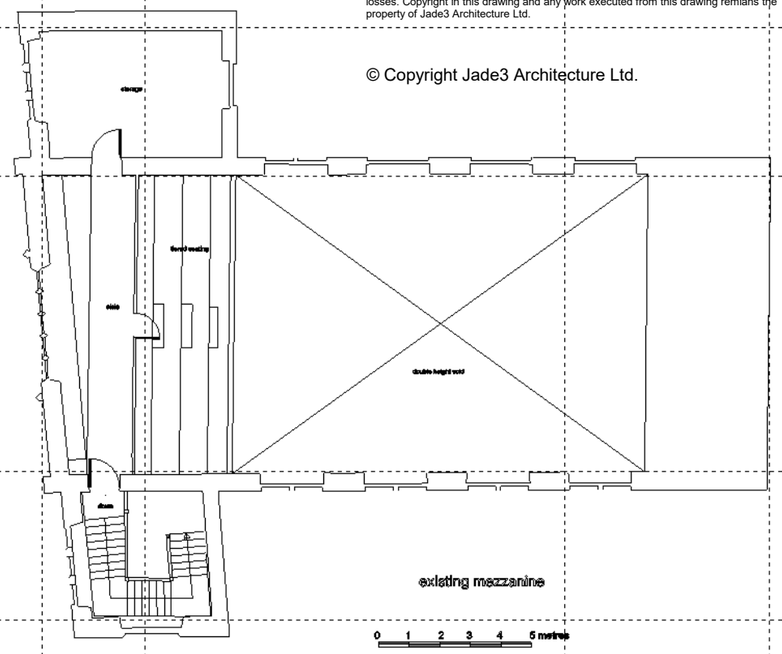

0 1 2 3 4 5 metres

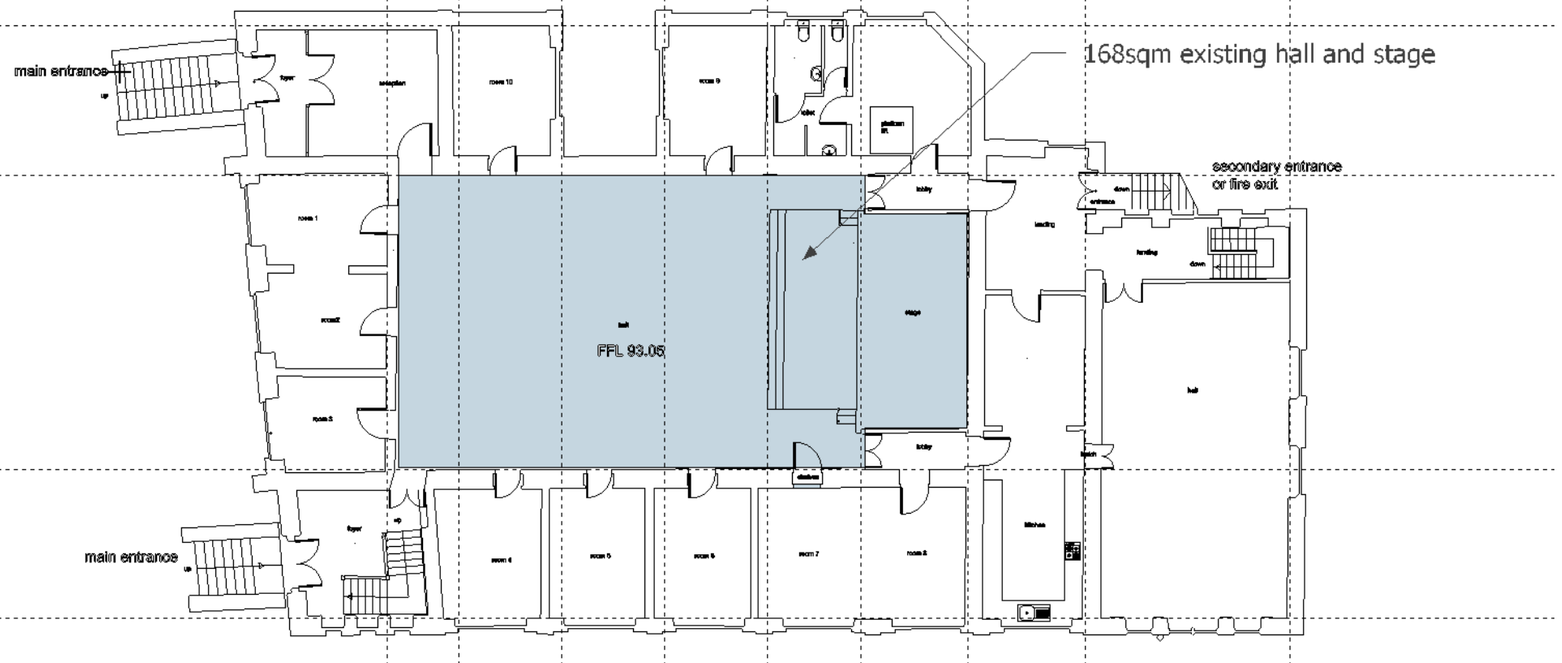

existing upper ground

0 1 2 3 4 5 metres

Jade3 Architecture Ltd

Jade3 Architecture Ltd, Studio 114, Westbourne Road, Huddersfield HD1 4LF
Cellphone . 07535 740097 www.jade3architecture.co.uk

former fartwon trinity church
spaines road
huddersfield
HD2 2SD

Project No.	Project Title
2026 Enquiry 61	**Existing floor plans**

Drawn By	Reviewed By	Scale	Date
	MC	**1:200 @A2 size**	**30/10/2026**

Drawn No.	Reviewed Title	Revision
103		