
iDprojects

SITE PLAN AS EXISTING & AS PROPOSED

PROPOSED HOUSE ALTERATIONS
36 HAIGH LANE, FLOCKTON, WF4 4BZ
DWG No. 724–A03 rev––
SCALE 1:200@A3 OCTOBER 2026


REV	DATE	ITEM	AUTH

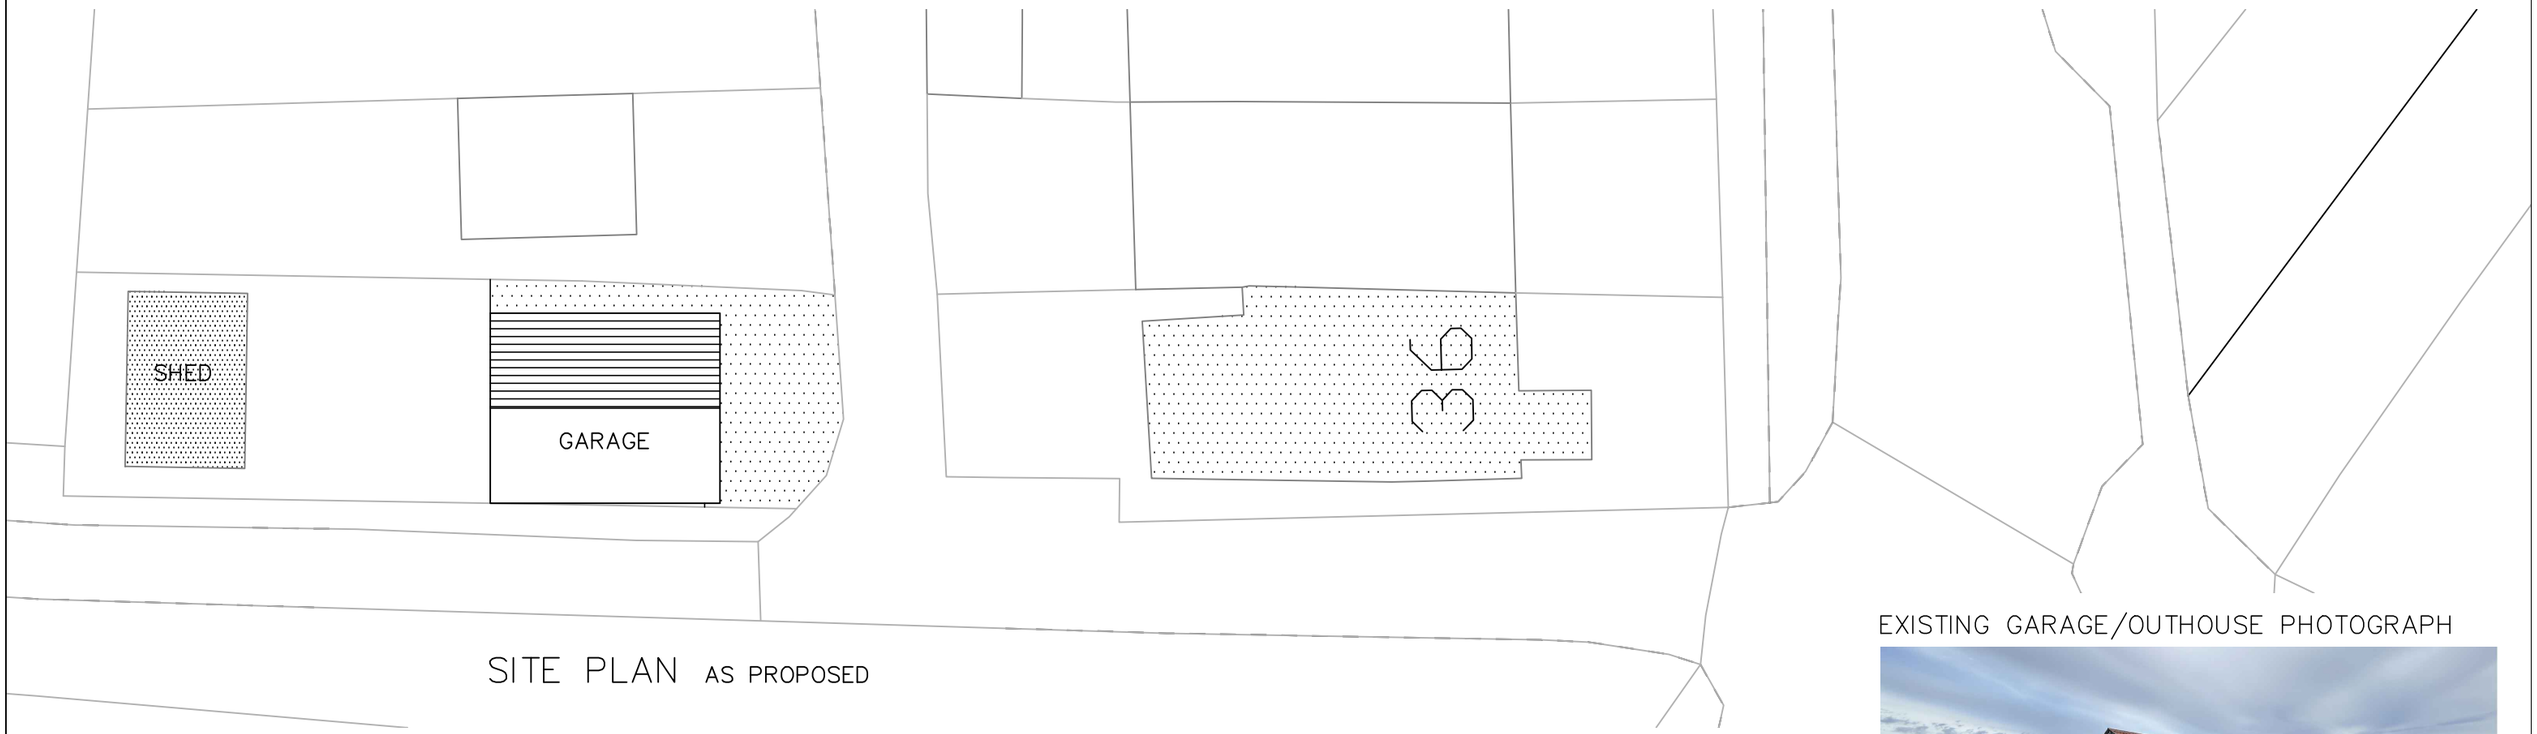

SITE PLAN AS PROPOSED

EXISTING GARAGE/OUTHOUSE PHOTOGRAPH



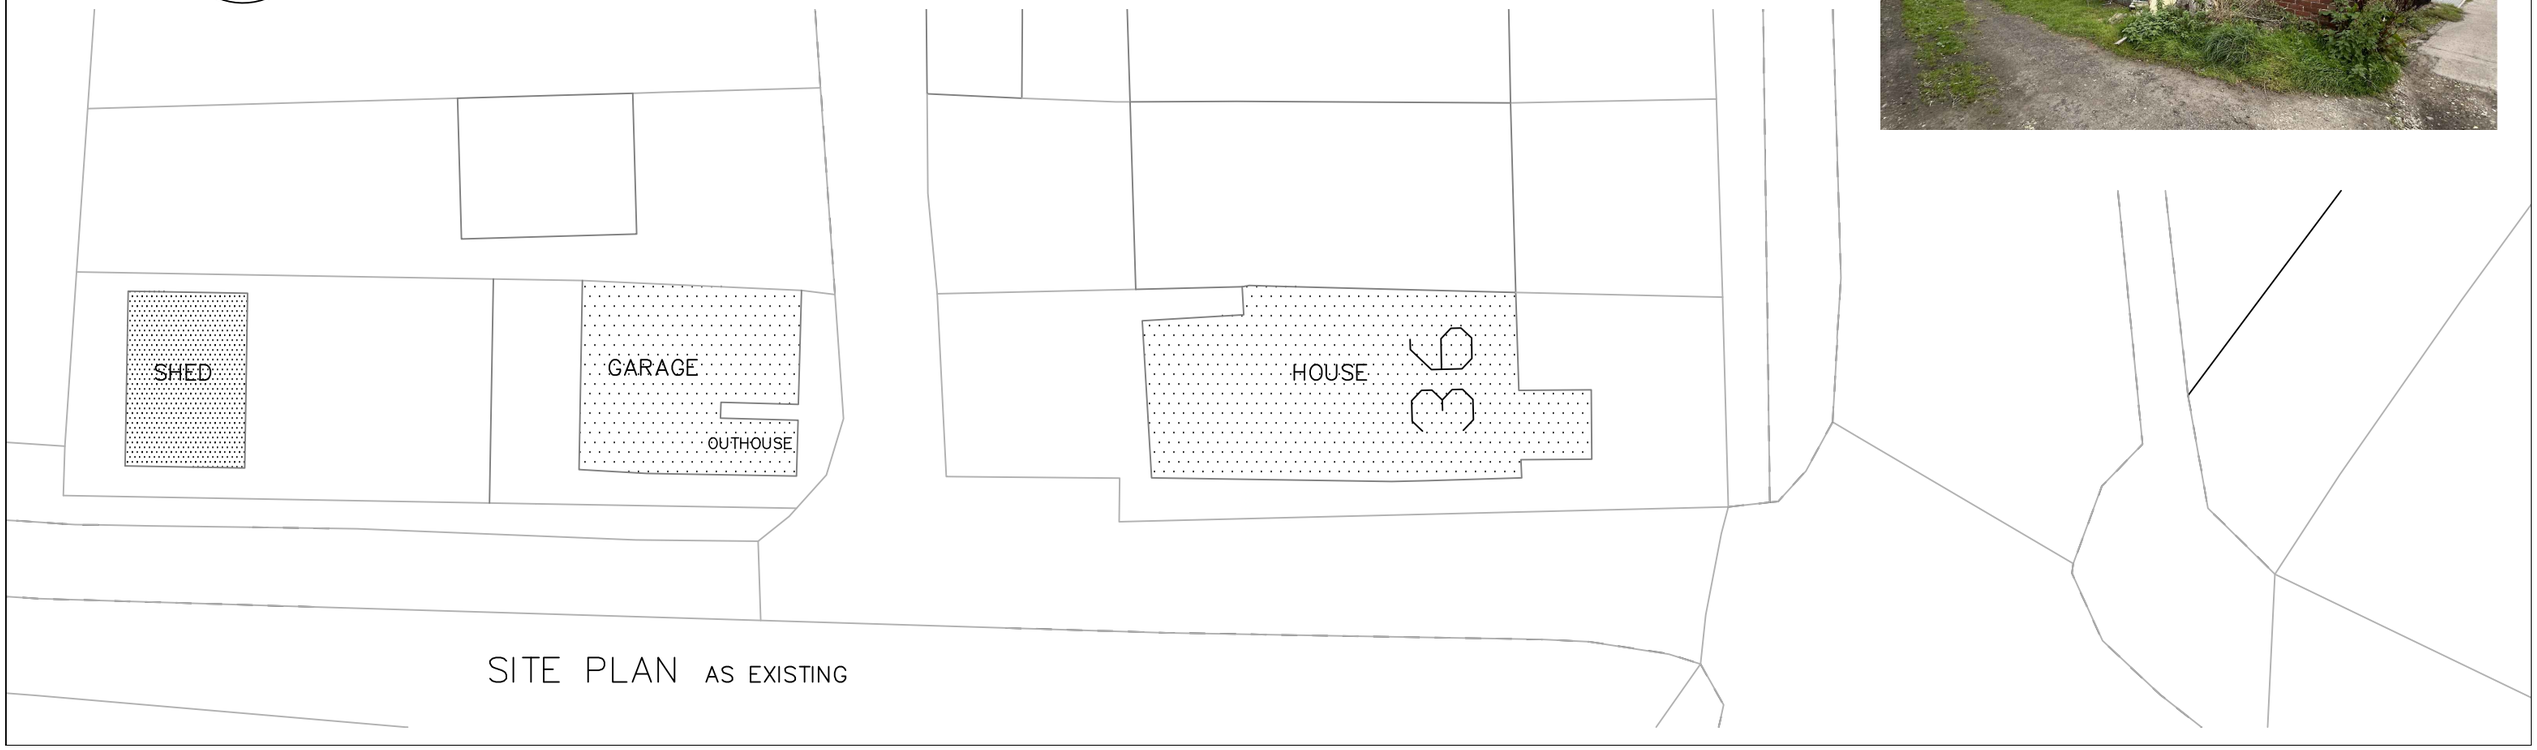

SITE PLAN AS EXISTING