
iDprojects


GARAGE/OFFICE AS PROPOSED

PROPOSED HOUSE ALTERATIONS
36 HAIGH LANE, FLOCKTON, WF4 4BZ
DWG No. 724–A04 rev––
SCALE 1:100@A3 OCTOBER 2026


REV	DATE	ITEM	AUTH

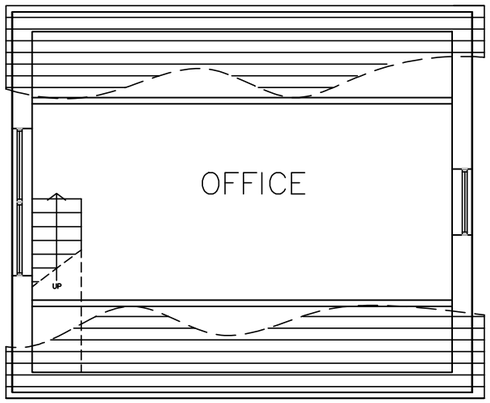


UPPER FLOOR PLAN

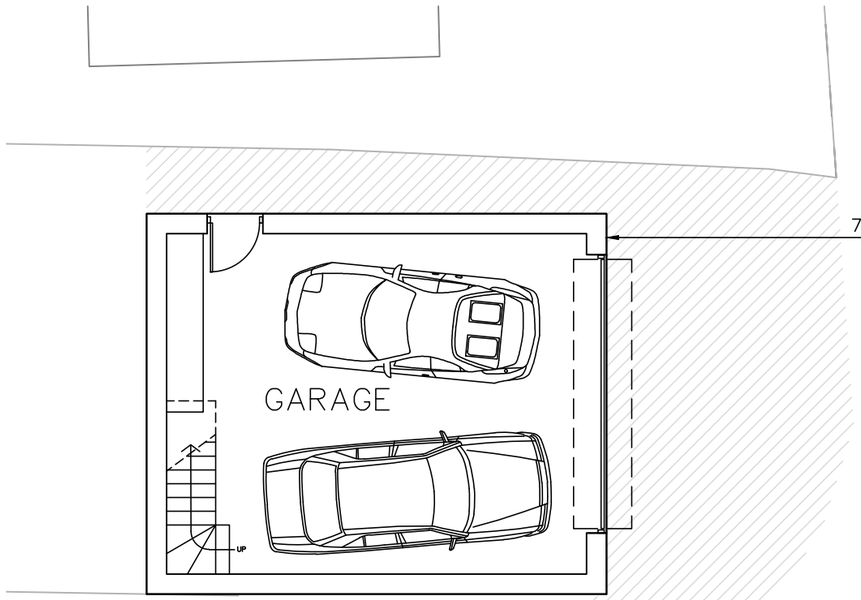


GARAGE PLAN

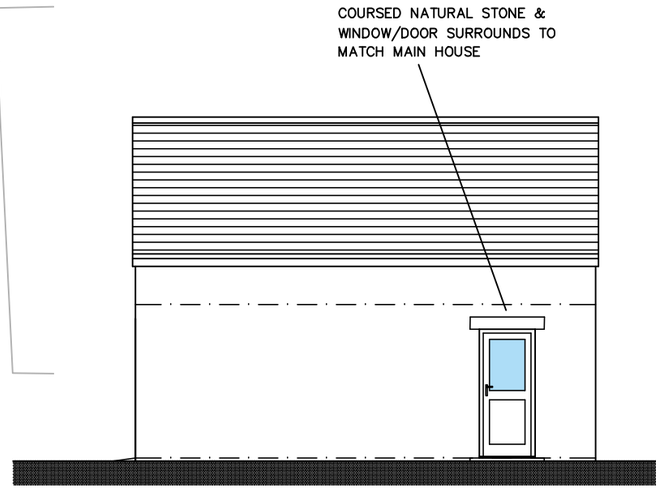


NORTH ELEVATION

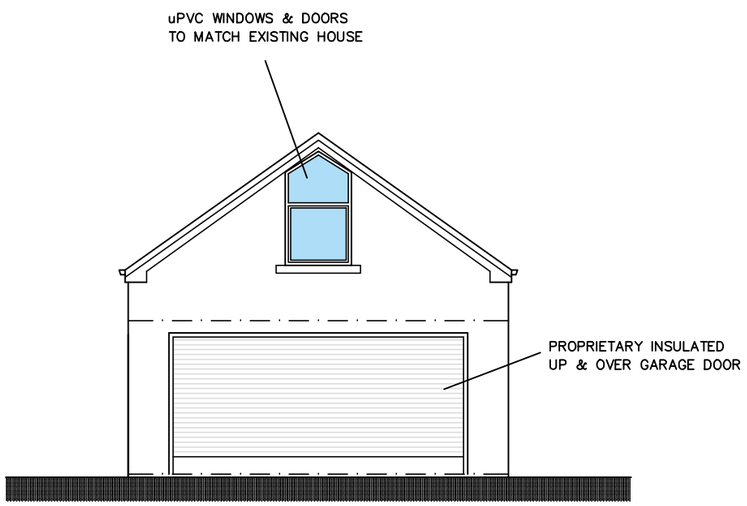

EAST ELEVATION

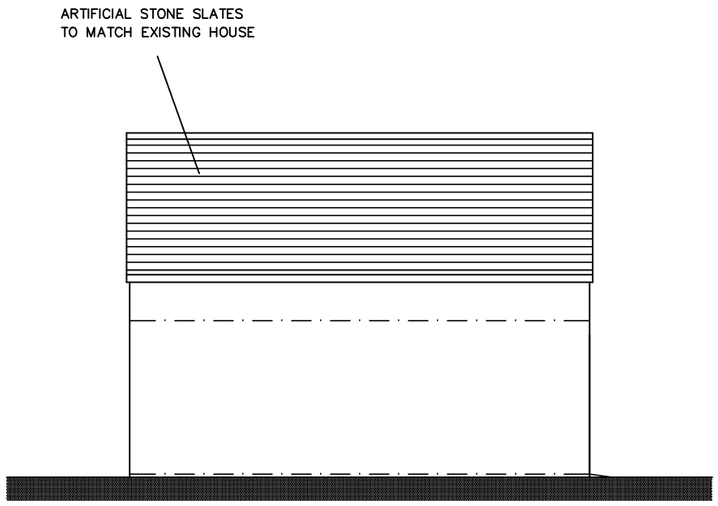

SOUTH ELEVATION

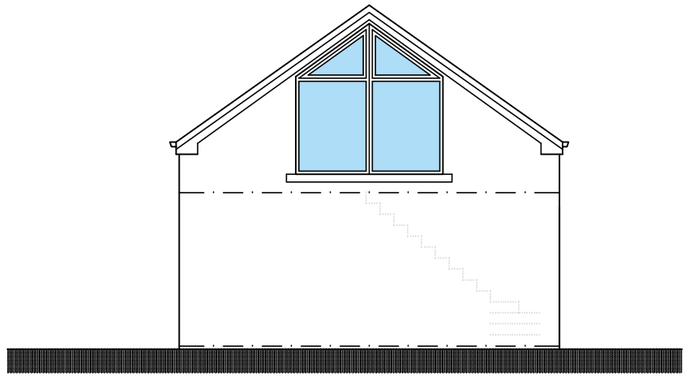

WEST ELEVATION