iDprojects


FLOOR PLANS & ELEVATIONS AS PROPOSED

PROPOSED HOUSE ALTERATIONS
36 HAIGH LANE, FLOCKTON, WF4 4BZ
DWG No. 724–A02 rev––
SCALE 1:100@A3 OCTOBER 2026


REV	DATE	ITEM	AUTH




WEST ELEVATION

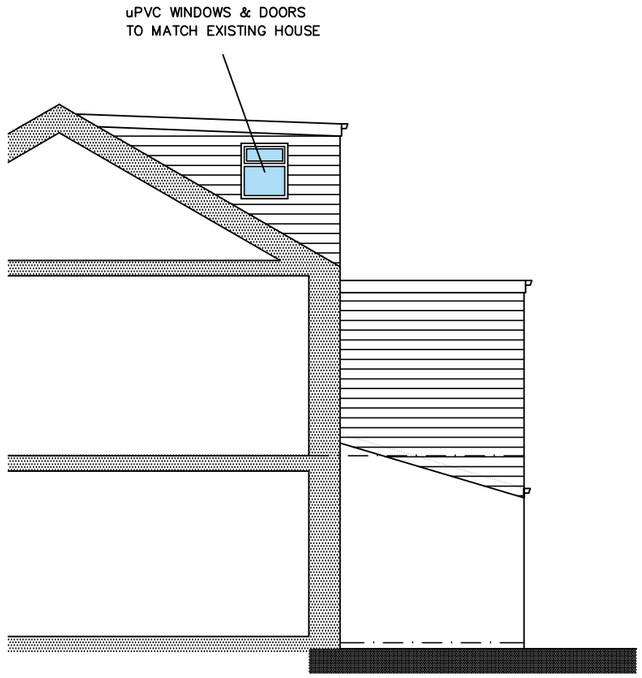

NORTH ELEVATION

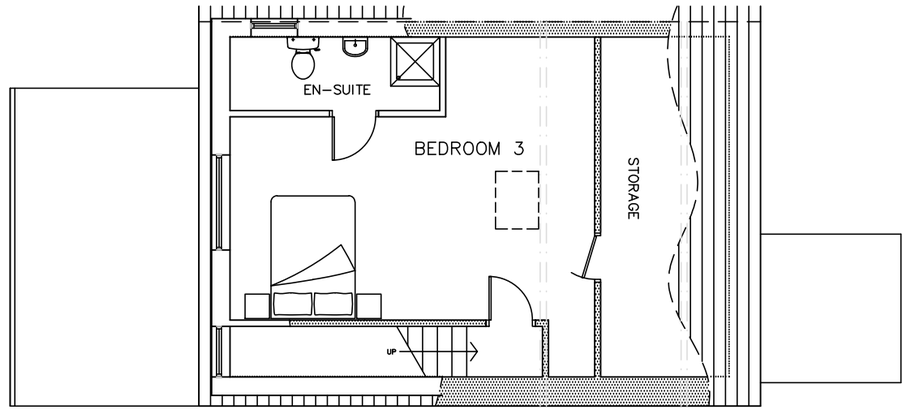


SECOND FLOOR PLAN

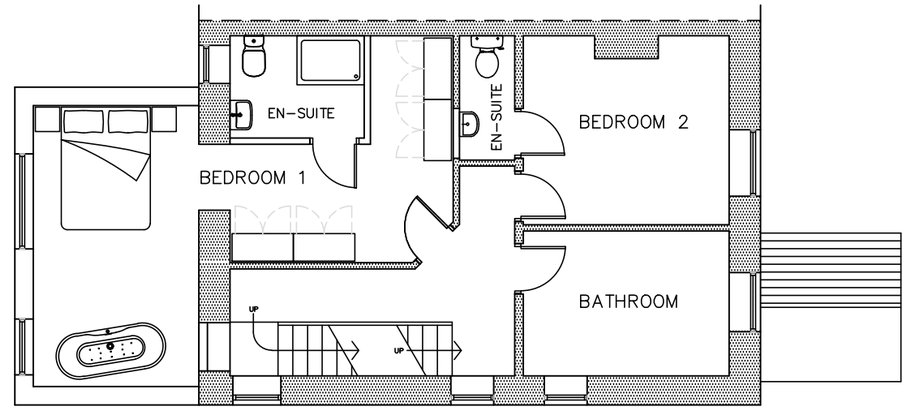

FIRST FLOOR PLAN



SOUTH ELEVATION

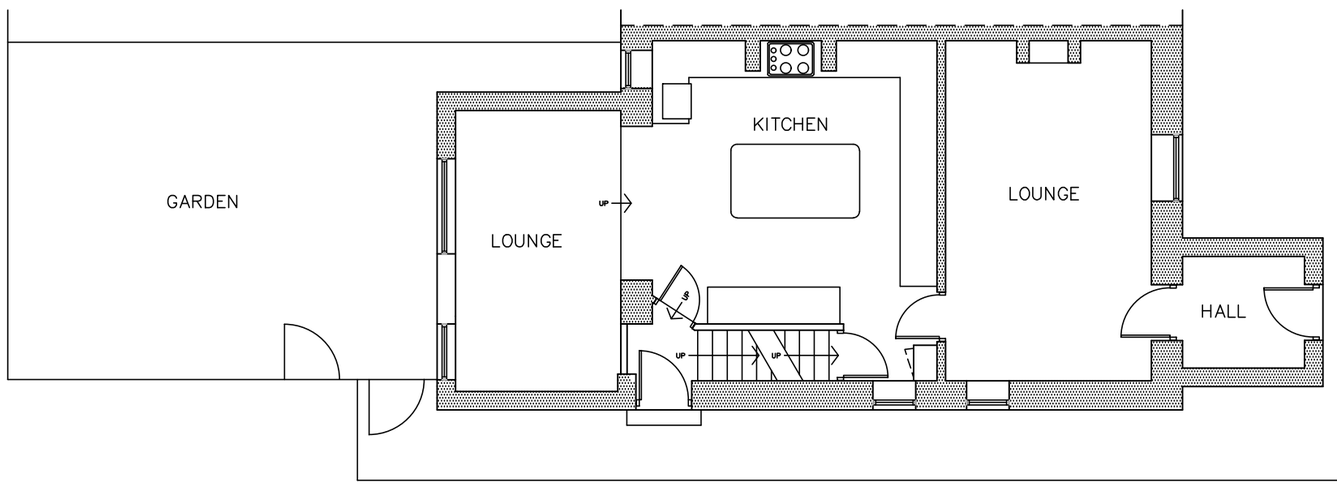

GROUND FLOOR PLAN