
0m 4m 8m 12m 16m 20m

SCALE 1:200 @ A3-Landscape

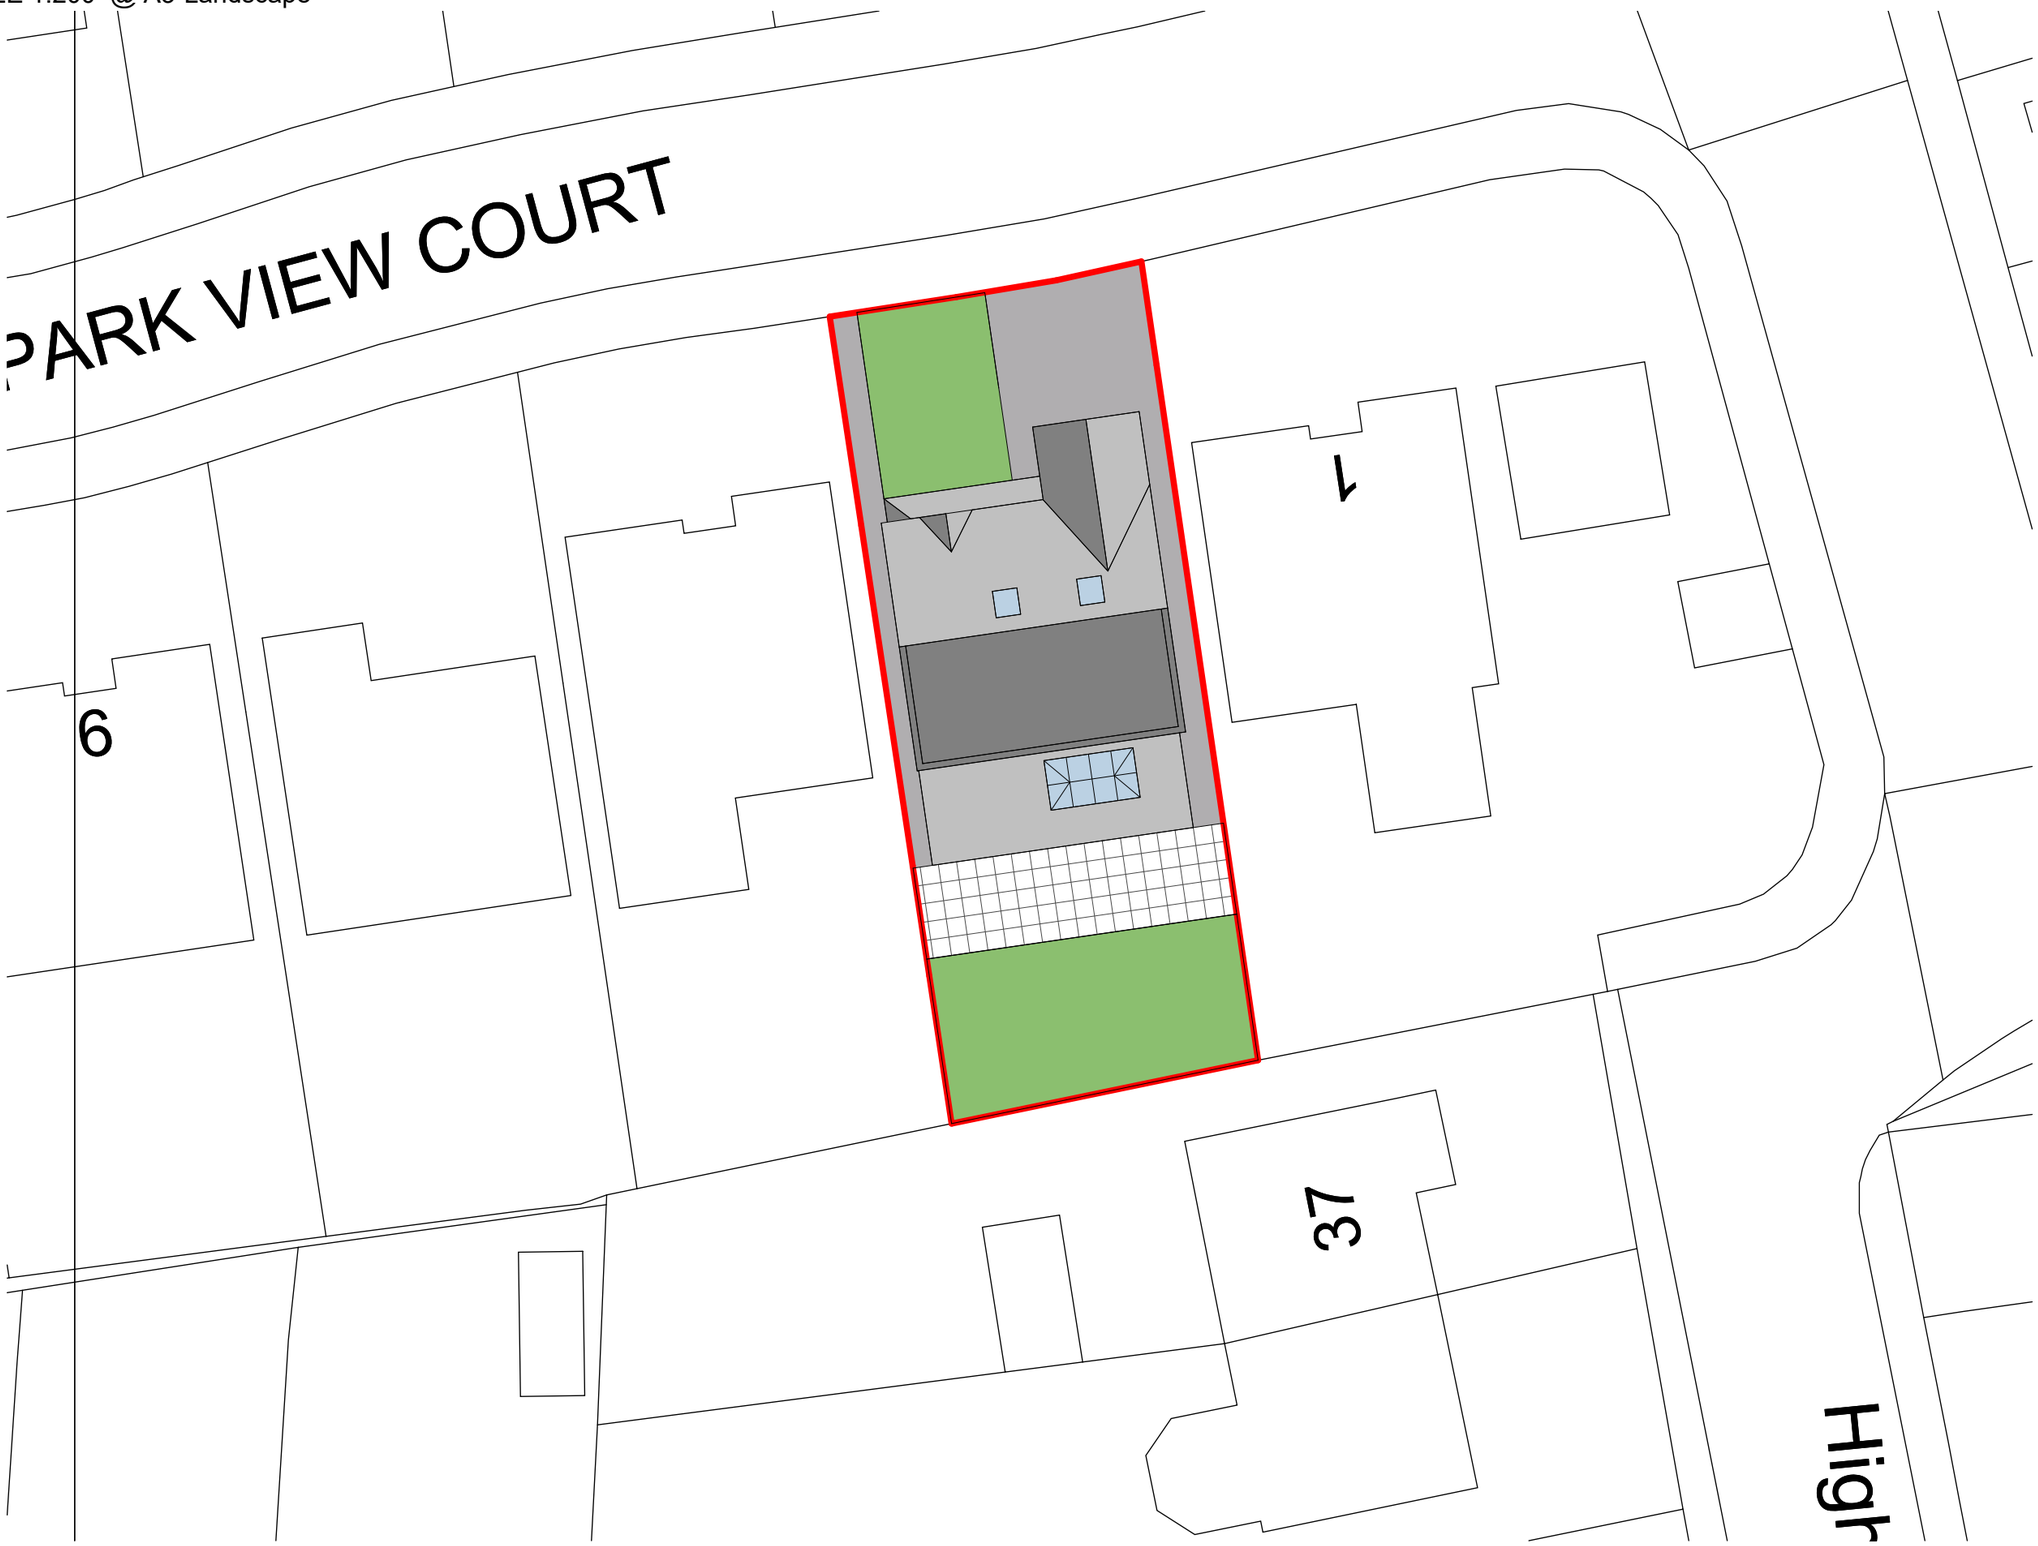

Proposed Site Plan 1 : 200

Notes

Previous Revisions

No.	Description	Date	By

STUDIO 307 ARCHITECTURE

Do not scale from this drawing. Use figured dimensions only, which are displayed in millimeters unless stated otherwise. The contractor is requested to check all dimensions before work is put in hand. Any discrepancies within the drawing should be reported prior to commencement of works.

Copyright of this drawing belongs solely to Studio 307 Architecture. This drawing must only be used for the purpose for which it is supplied and its contents must not be reproduced for any purpose without written permission.

Project	3 Park View Court, Cleckheaton, BD19 3FA
Client	Mr & Mrs Stansfield
Title	Proposed Site Plan
Number	26014-DR-A-1002
Scale	1 : 200@A3
Revision	
Description	
Stage	Planning
Drawn	TD
Date	