

RevNo	Revision note	Date	Signature	Checked
A	PLANNING APPLICATION	270526		

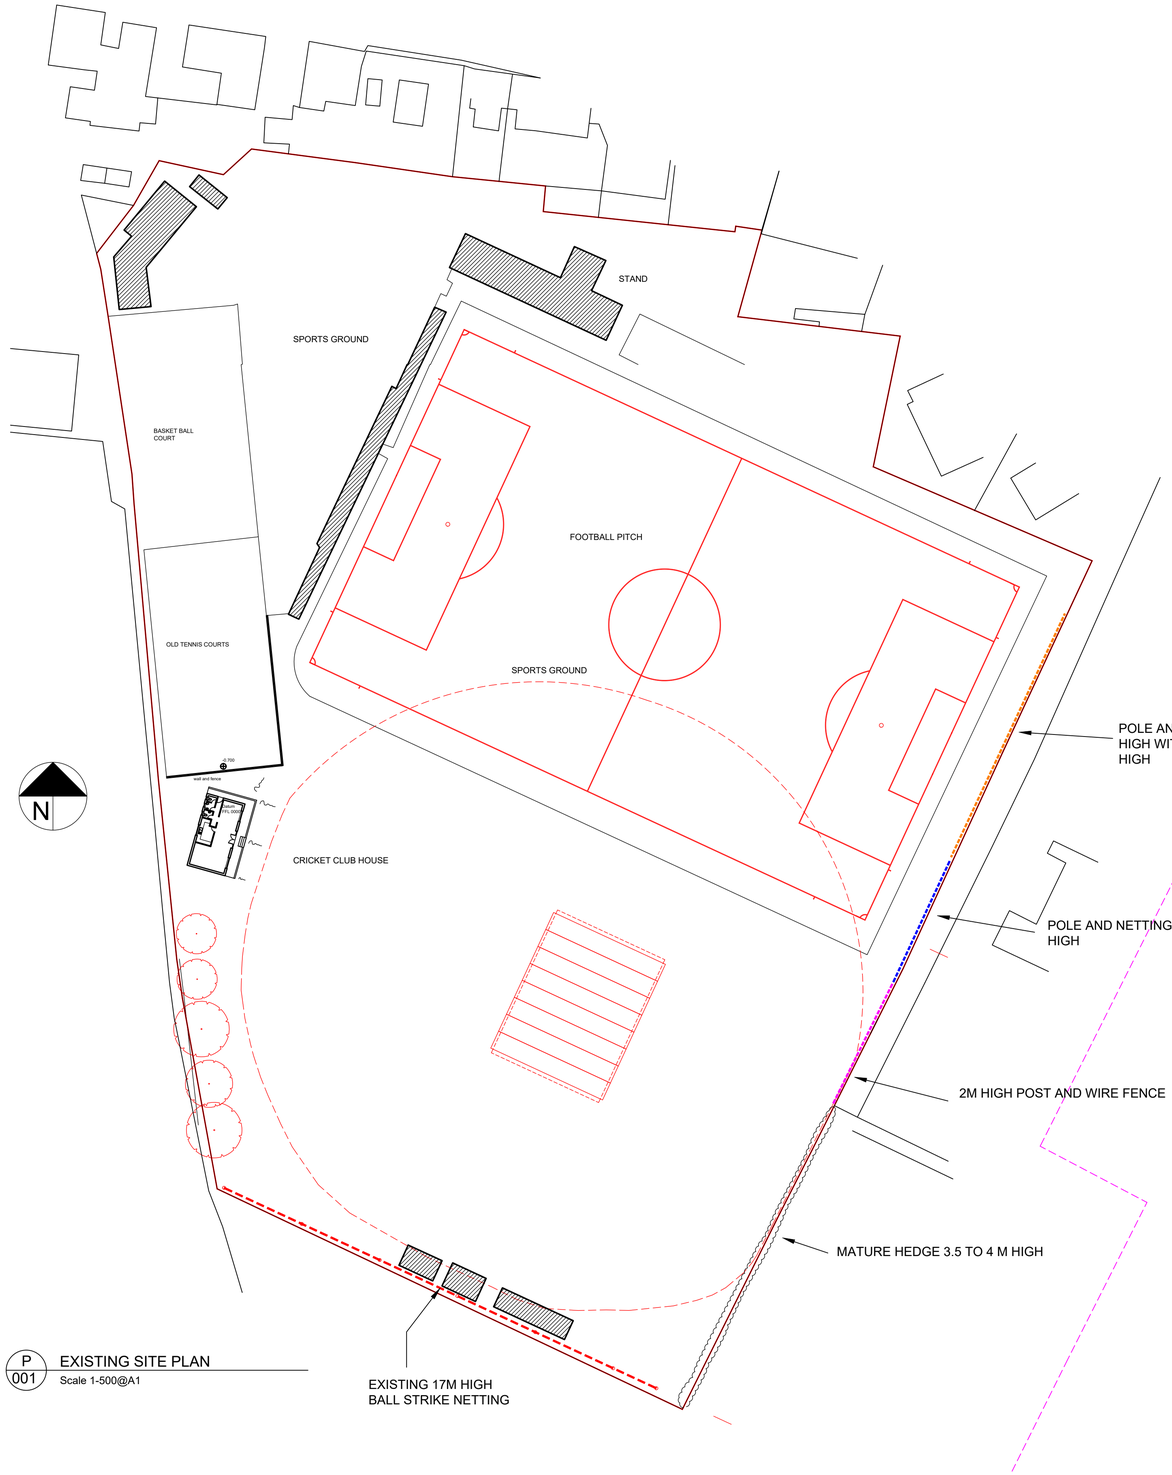

P 001 EXISTING SITE PLAN
Scale 1-500@A1

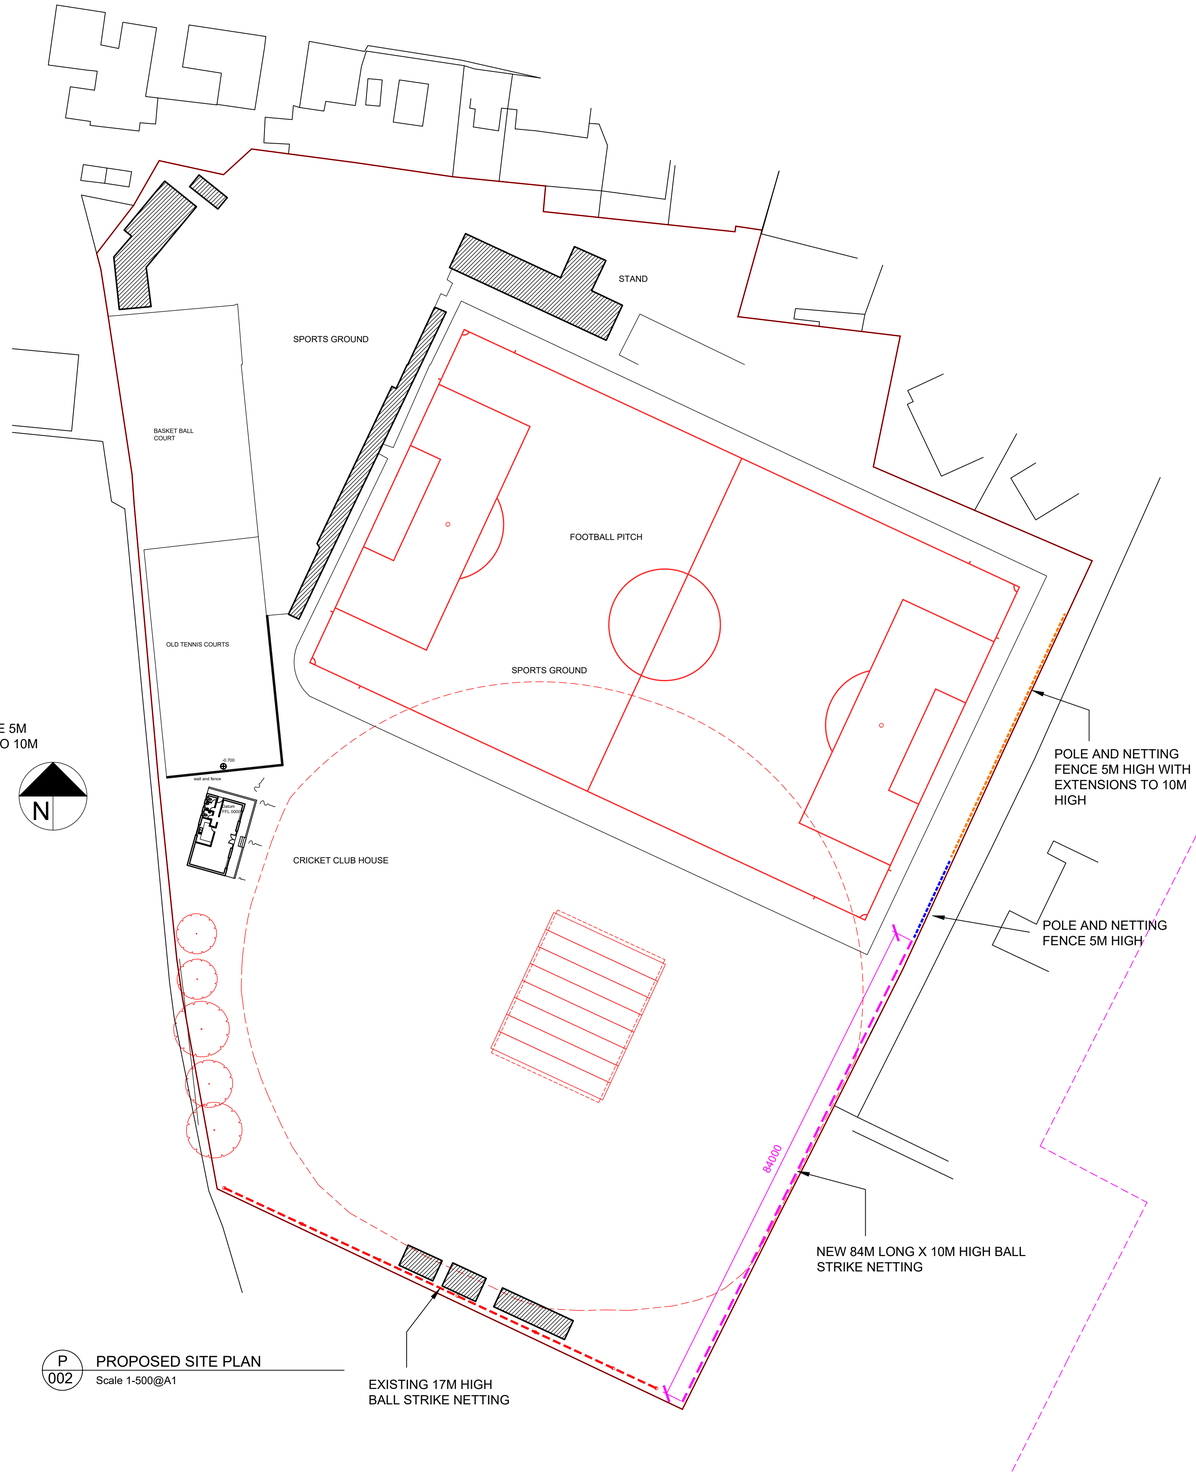

P 002 PROPOSED SITE PLAN
Scale 1-500@A1

Project	Emley Clarence CC	
Title: PROPOSED BALL STRIKE NETTING	Date: 220426	Scale: AS SHOWN
CC-500-A-P-00-500-A		