
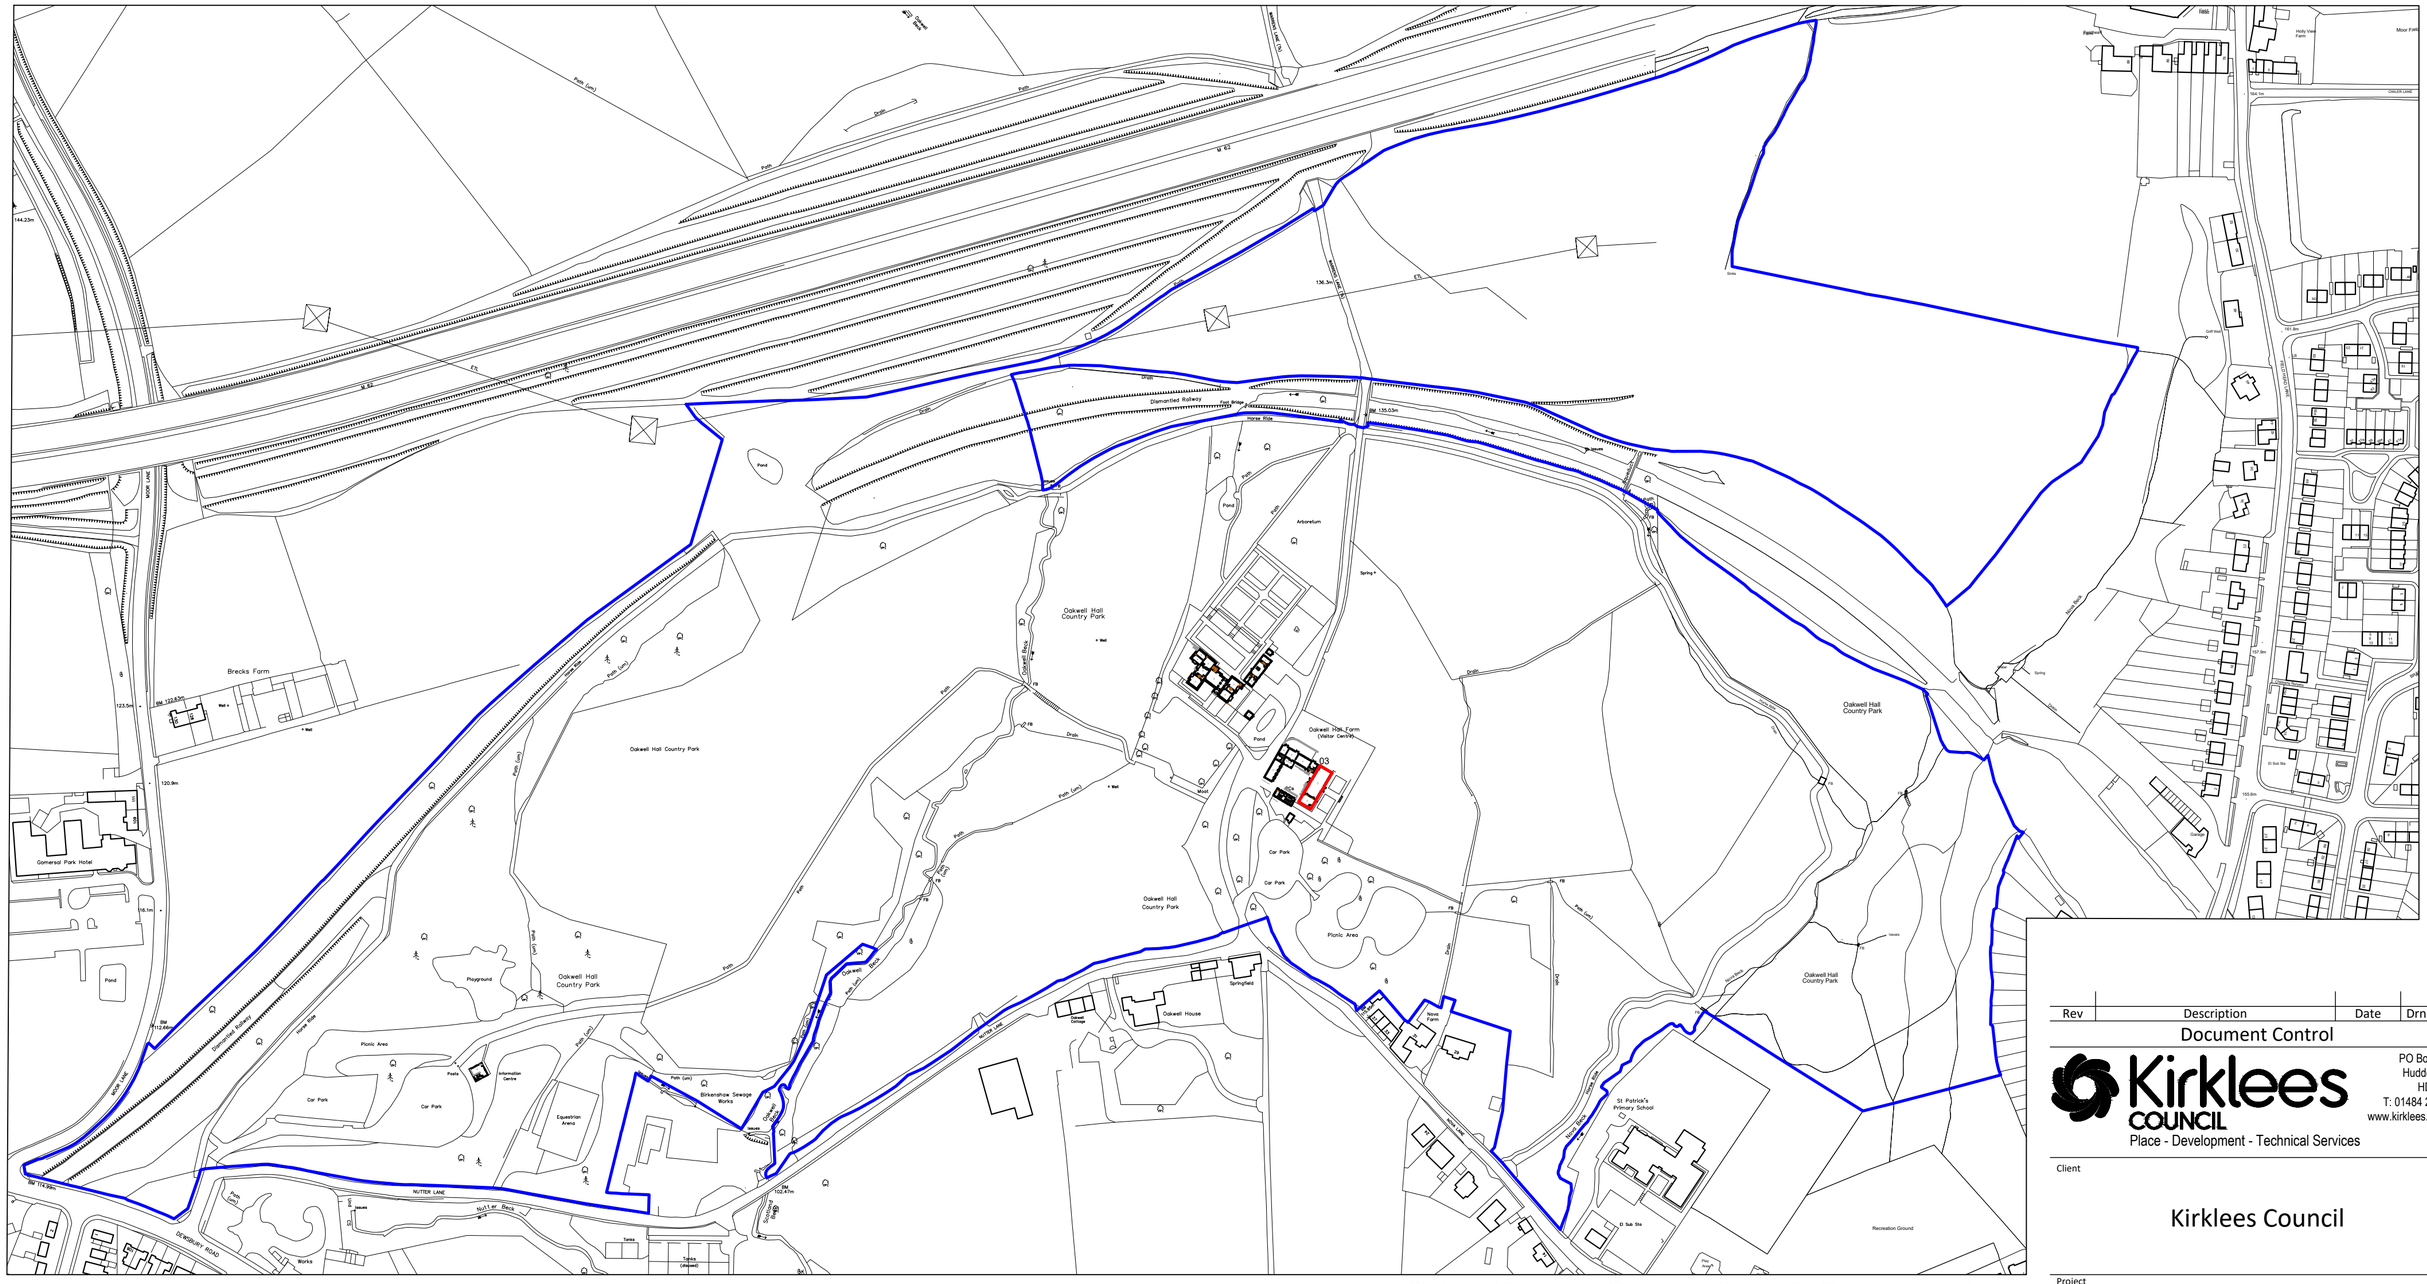


Site Plan of Oakwell Hall Country Park
1:2500

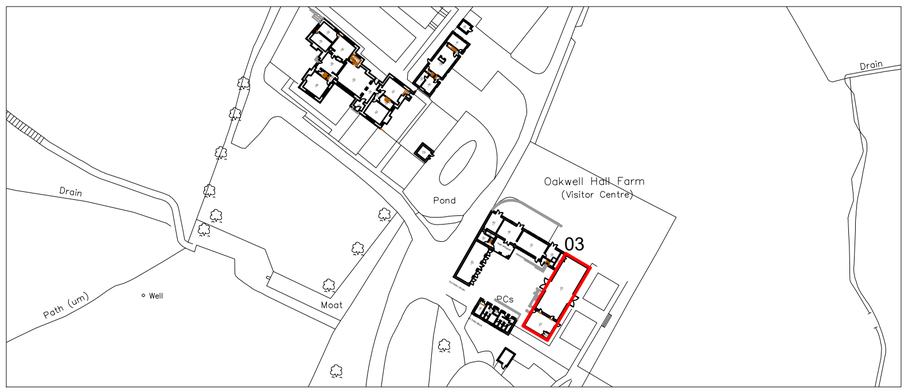

Site Plan of Oakwell Hall and Barn
1:1250

Plotted by Andy Vaughan on 03/11/2026 at 1:1 plot scale

Rev	Description	Date	Drn / Chk

Document Control

Kirklees COUNCIL
Place - Development - Technical Services
PO Box 1720
Huddersfield
HD1 9EL
T: 01484 221000
www.kirklees.gov.uk

Client

Kirklees Council

Project

Oakwell Hall;
Barn Ceiling Works
and Beam Replacement

Sheet Title

Site Plans

Drawn		Checked	
APV	30oct2026		
Project Number		Issue Status	
CLA1100174		INFORMATION	
Drawing Number		Revision	Scale
P100			1:2500, 1:1250

Cad Ref g:\timemaster\ffofiles\cla850118\cda_17feb2026\kc drawings\oakwell hall country park base

This drawing is to be read in conjunction with all other drawings and contract documents issued.
All dimensions must be checked and verified on site before commencing any works.
This drawing is copyright and remains the property of Kirklees Council.