
0m 4m 8m 12m 16m 20m

SCALE 1:200 @ A3-Landscape

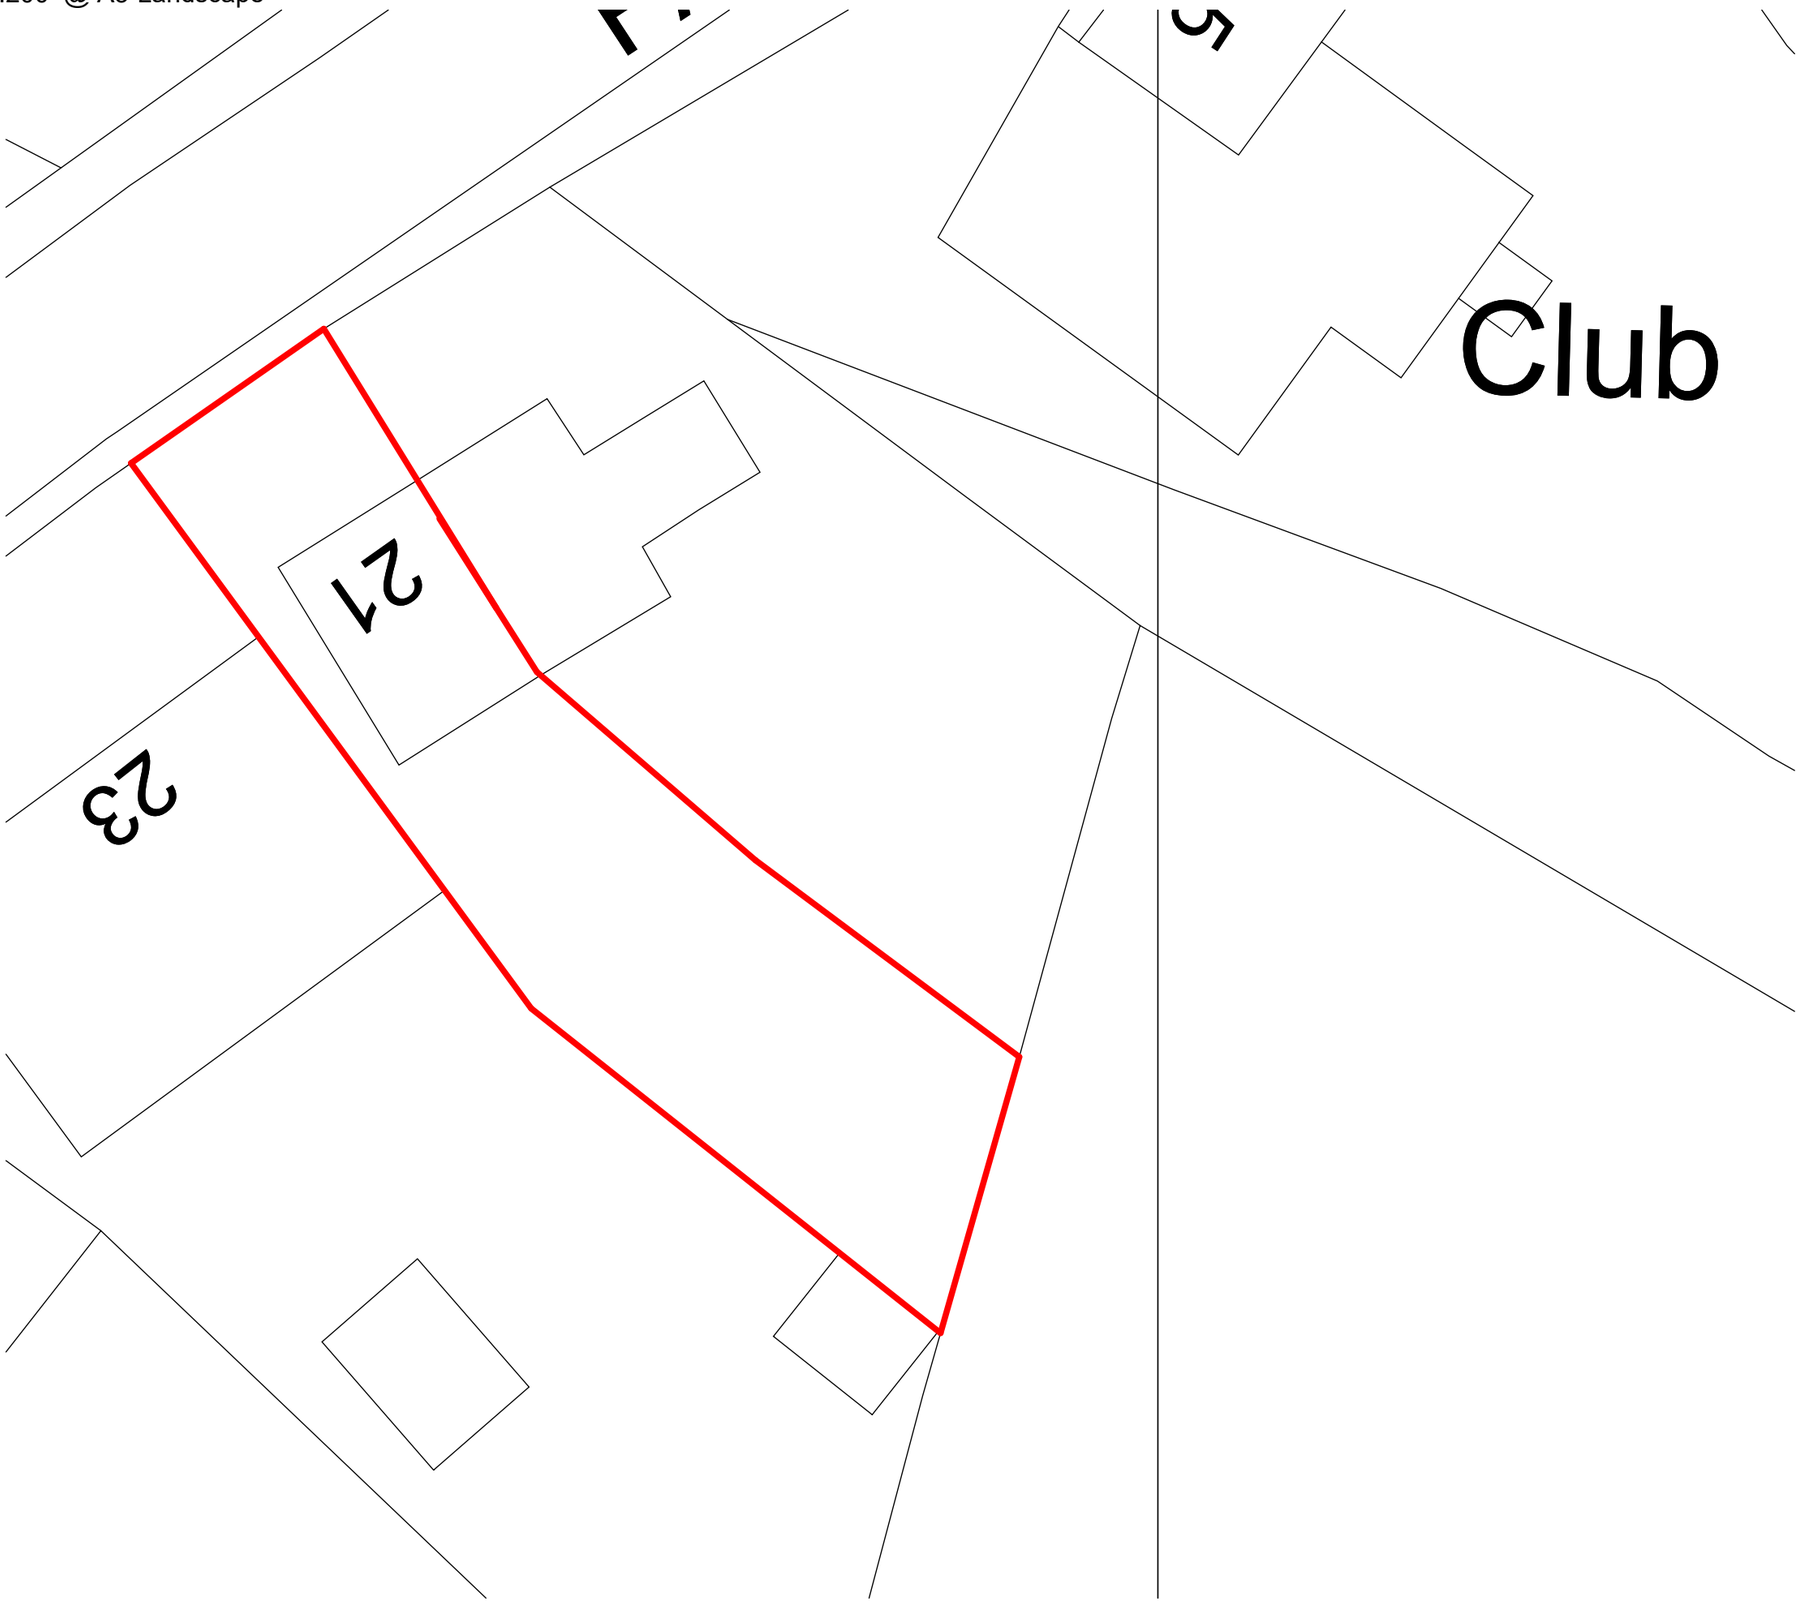

Existing Site Plan

Notes

Previous Revisions

No.	Description	Date	By

STUDIO 307 ARCHITECTURE

Do not scale from this drawing. Use figured dimensions only, which are displayed in millimeters unless stated otherwise. The contractor is requested to check all dimensions before work is put in hand. Any discrepancies within the drawing should be reported prior to commencement of works.

Copyright of this drawing belongs solely to Studio 307 Architecture. This drawing must only be used for the purpose for which it is supplied and its contents must not be reproduced for any purpose without written permission.

Project	21 Far Bank, Shelley, HD8 8HS
Client	Mr & Mrs McAleese
Title	Existing Site Plan
Number	26015-DR-A-1001
Scale	1 : 200@A3
Revision	
Description	
Stage	Permitted Development
Drawn	TD
Date	