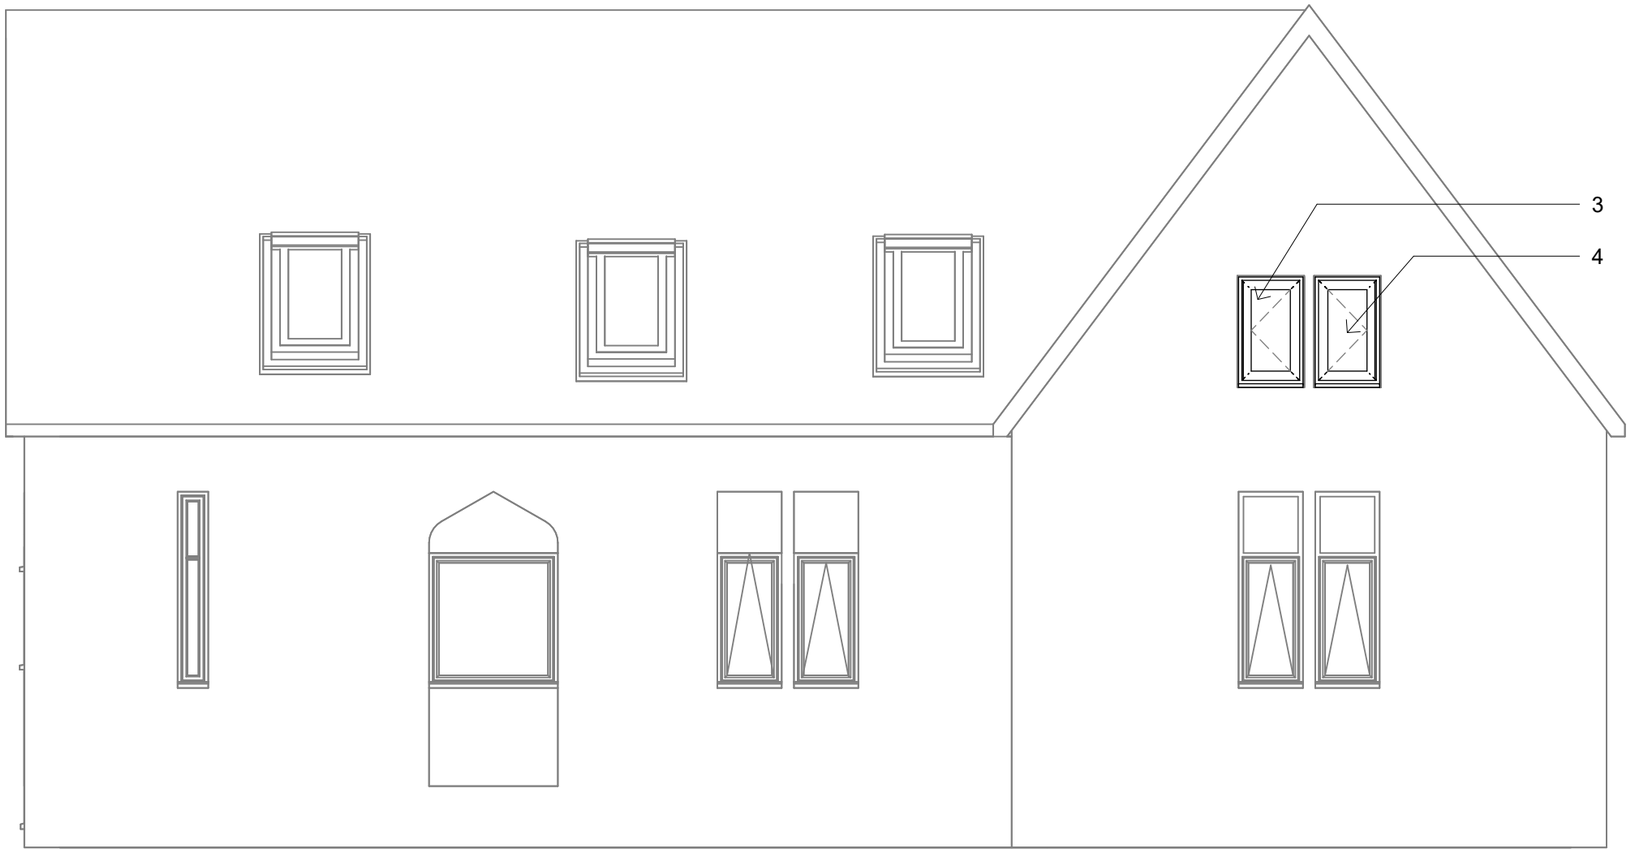


1 Front Proposed

1 : 50

Window Style Schedule							
Window Number	Window Type	Window Width (mm)	Window Height (mm)	Window Colour	Window Material	Window Glazing	Sealed Unit Depth
1	Type D	525	890	Rosewood Grain	PVCu	STD Clear Double	4-20-4
2	Type D	525	890	Rosewood Grain	PVCu	STD Clear Double	4-20-4
3	Type D	525	900	Rosewood Grain	PVCu	TUF Clear Double	4-20-4
4	Type D	525	900	Rosewood Grain	PVCu	TUF Clear Double	4-20-4
5	Type D	525	1200	Rosewood Grain	PVCu	STD Clear Double	4-20-4
6	Type D	525	1200	Rosewood Grain	PVCu	STD Clear Double	4-20-4

Scale 1:100

2m 0m 2m 4m 6m 8m 10m

Scale 1:50

1m 0m 1m 2m 3m 4m 5m

Contract No.

FHI 147322

Site Address -

2 Hall Lee Fold,
Huddersfield
HD3 3NX

Drawing No.

2 of 8

Front Elevation - Proposed

All Dimensions in mm

Scale: 1 : 50 **@A3**

Signed Off on - 11/11/2026

Review on -

First Home Improvements
Station Road Industrial
Estate Lenwade Norfolk
NR9 5LY

© Drawings, associated documentation and intellectual property is protected under copyright law.
All documentation by First Home Improvements prohibits unauthorised actions such as (but not limited to) the re-issuing and re-production thereof without prior consent.