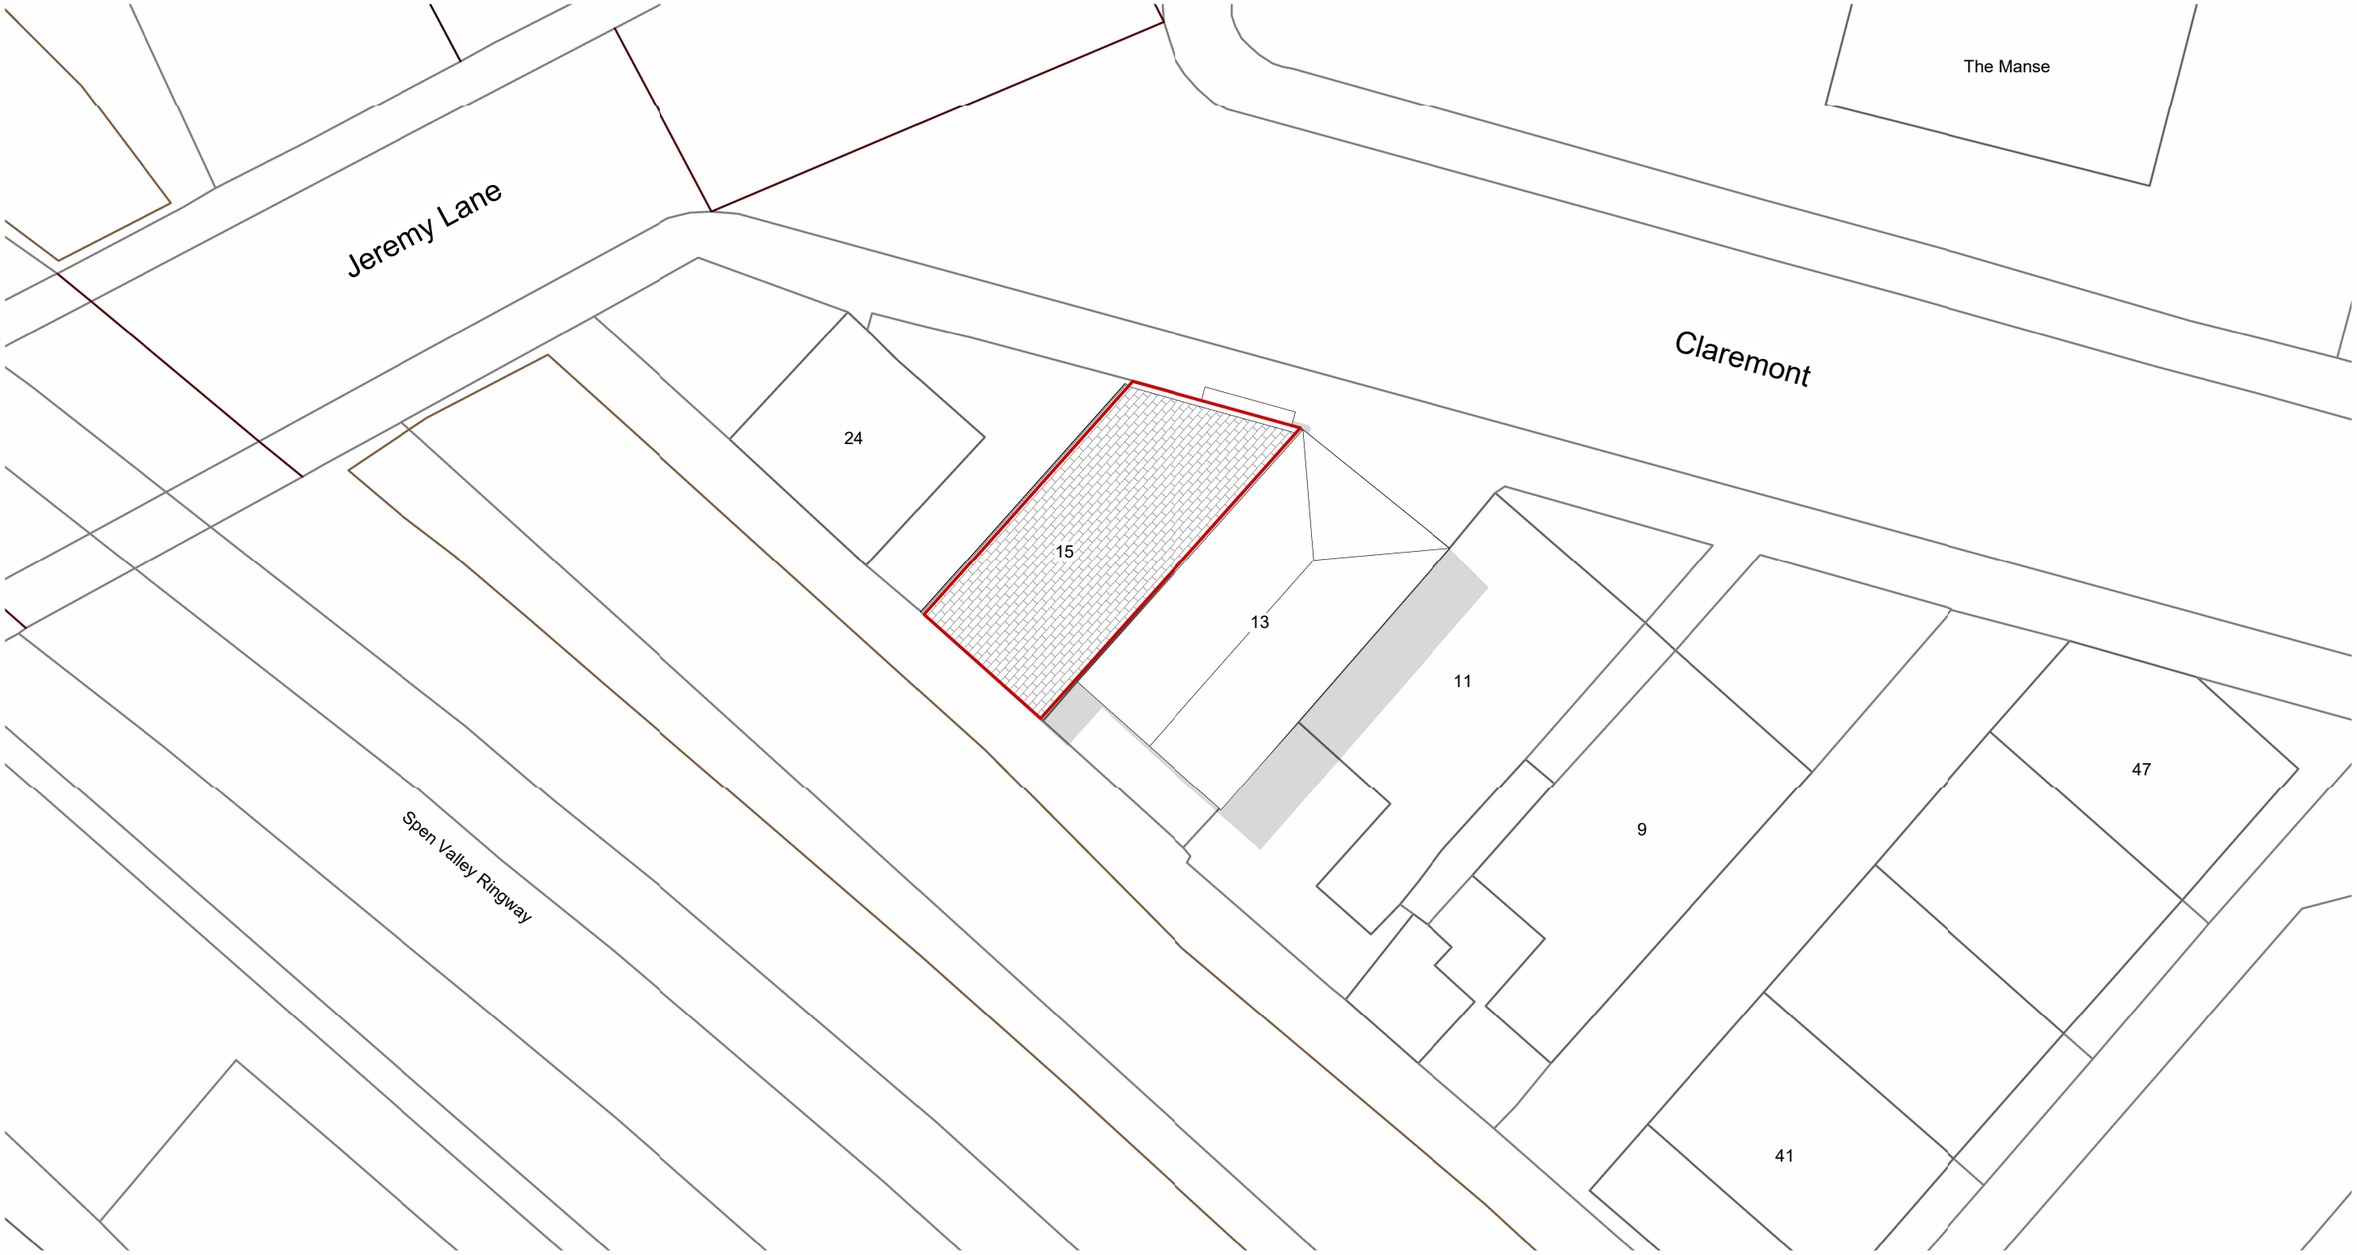


1 Site - Existing

1 : 200

NORTH

0 2.0 4.0 6.0 8.0 10.0 14.0m

The copyright of this drawing is vested with Novl Studio and must not be copied or reproduced without the consent of the company.

Rev.	Description	Date	Drawn	Chk.

Client
Mohammed Adeel

Project
15 Claremont, Heckmondwike

Drawing Title
Existing Site Plan

Drawing Status
PLANNING

NOVL STUDIO

Drawing No.	Revision
26-017-PL02	

Drawn	Checked	Paper Size	Scale	Date
AA	AA	A3	1 : 200	13.11.26